RE 77-C-34

TRANSFER AND ACCEPTANCE OF MILITARY REAL PROPERTY

#1 FINAL

1. FROM: (Installation/Activity/Service) and Zip code)	2. OPERATING UNIT	3. DISTRICT CODE	4. OPERATING AGENCY	5. DATE	6. JOB NUMBER	7. SERIAL NUMBER	8. CONTRACT NUMBER
District Engineer, L.A. District Corps of Engineers, P.O. Box 2711 Los Angeles, California 90053				15 Mar 77	IAOFRS SPK-7T-4	FY-77-25	DACA09- 76-C-0087

9. TO: (Installation/Activity/Service) and Zip code)	10. OPERATING UNIT	11. DISTRICT CODE	12. OPERATING AGENCY	13. ACCOUNTING NUMBER	14. ACCOUNTABLE OFFICE NUMBER	15. TYPE OF TRANSACTION	16. PROJECT NUMBER
Commander Headquarters Fort Huachuca ATTN: Facility Engineers Fort Huachuca, AZ 85613						A [X] NEW CONSTR. [ ] EXISTING FAC. [ ] CAPITAL IMP. [ ] OTHER (Specify) B [ ] BENF/O [X] PHYSICAL COM. [ ] FINAN. COM. [ ] OTHER (Specify)	PL 1028

ITEM NO. 17	CATEGORY CODE 18	FACILITY (Category description) 19	NO. OF UNITS 20	TYPE 21	UNIT OF MEAS. 22	TOTAL QUANTITY 23	COST 24	DRAWING NUMBERS 25	REMARKS 26
		WATER WELLS Line Item 934 (No GFE)					192,600(P)	see attached sketch 1 & 2	
1	84130	Water Well (B) (New)	1	P	KG	1,440 (1,000 GPM-24 HR DAY)	89,600(P)		NEW WELL # 7 15685 760 L.F. Deep, 16" Diameter, 300LF Perforated & 462LF Non-perforated Steel Casing
2	84130	Water Well (C) (New)	1	P	KG	2,160 (1,500 GPM-24 Hr Day)	88,400 (P)		NEW WELL #9 15780 800 L.F. Deep, 16" Diameter, 300LF Perforated & 502LF Non-perforated Steel Casing
3	84130	Water Well (5) (Existing Test Well)	1	P	KG	2,160 (1,500 GPM-24 Hr Day)	14,600 (P)		WELL #8 15701 Develope & Test Pump existing 16" Dia. x 800 LF Deep well

REAL PROPERTY POSTING DATE

APR 28 1977

USF200002560

TRANSFER AND ACCEPTANCE OF MILITARY REAL PROPERTY

1. FROM: (Installation/Activity/Service) and Zip code)	2. OPERATING UNIT	3. DISTRICT CODE	4. OPERATING AGENCY	5. DATE	6. JOB NUMBER	7. SERIAL NUMBER	8. CONTRACT NUMBER
						FY-77-25	DACA09-76-C-0087

9. TO: (Installation/Activity/Service) and Zip code)	10. OPERATING UNIT	11. DISTRICT CODE	12. OPERATING AGENCY	13. ACCOUNTING NUMBER	14. ACCOUNTABLE OFFICE NUMBER	15. TYPE OF TRANSACTION	16. PROJECT NUMBER
						A ☐ NEW CONSTR. ☐ EXISTING FAC. ☐ CAPITAL IMP. ☐ OTHER (Specify) B ☐ BENF/O ☐ PHYSICAL COM. ☐ FINANS COM. ☐ OTHER (Specify)	

ITEM NO. 17	CATEGORY CODE 18	FACILITY (Category description) 19	NO. OF UNITS 20	TYPE 21	UNIT OF MEAS. 22	TOTAL QUANTITY 23	COST 24	DRAWING NUMBERS 25	REMARKS 26

THE COSTS OF CONSTRUCTION FURNISHED ON THIS FORM REPRESENT THE BEST ESTIMATES AVAILABLE AT THIS TIME. UPON FINANCIAL COMPLETION, REVISED AMOUNTS WILL BE FURNISHED ON DD FORMS 1354 FOR USE IN UPDATING THE AMOUNTS PREVIOUSLY FURNISHED ON DD FORMS 1354.

AUTHORITY:
10 UNITED STATES CODE 2304 (A) (1) (PUBLIC LAW 1028
84TH CONGRESS APPROVED 10 AUGUST 1956).

CONTRACTOR:
RABY HILLSIDE DRILLING, INC.
8927 Ellis Ave.
Los Angeles, California 90034

27. STATEMENT OF COMPLETION: The facilities listed hereon are in accordance with maps, drawings, and specifications and change orders approved by the authorized representative of the using agency except for the deficiencies listed on the reverse side.

TRANSFERRED BY (Signature): William H. Fisk
DATE: 25 MAR 77
TITLE (Area Engr./Base Engr./DPWO): WILLIAM H. FISK, Project Engineer

28. ACCEPTED BY (Signature): Lynn A. Hayes
DATE: 29 Mar. 77
TITLE (Post Engr./Base Civ. Engr./Navy Rep.): DAVID D. DROSS, LTC, CE, Director, Facilities Engineering

29. PROPERTY VOUCHER NUMBER: R112-77

DD FORM 1 NOV 61 1354

USF20002561

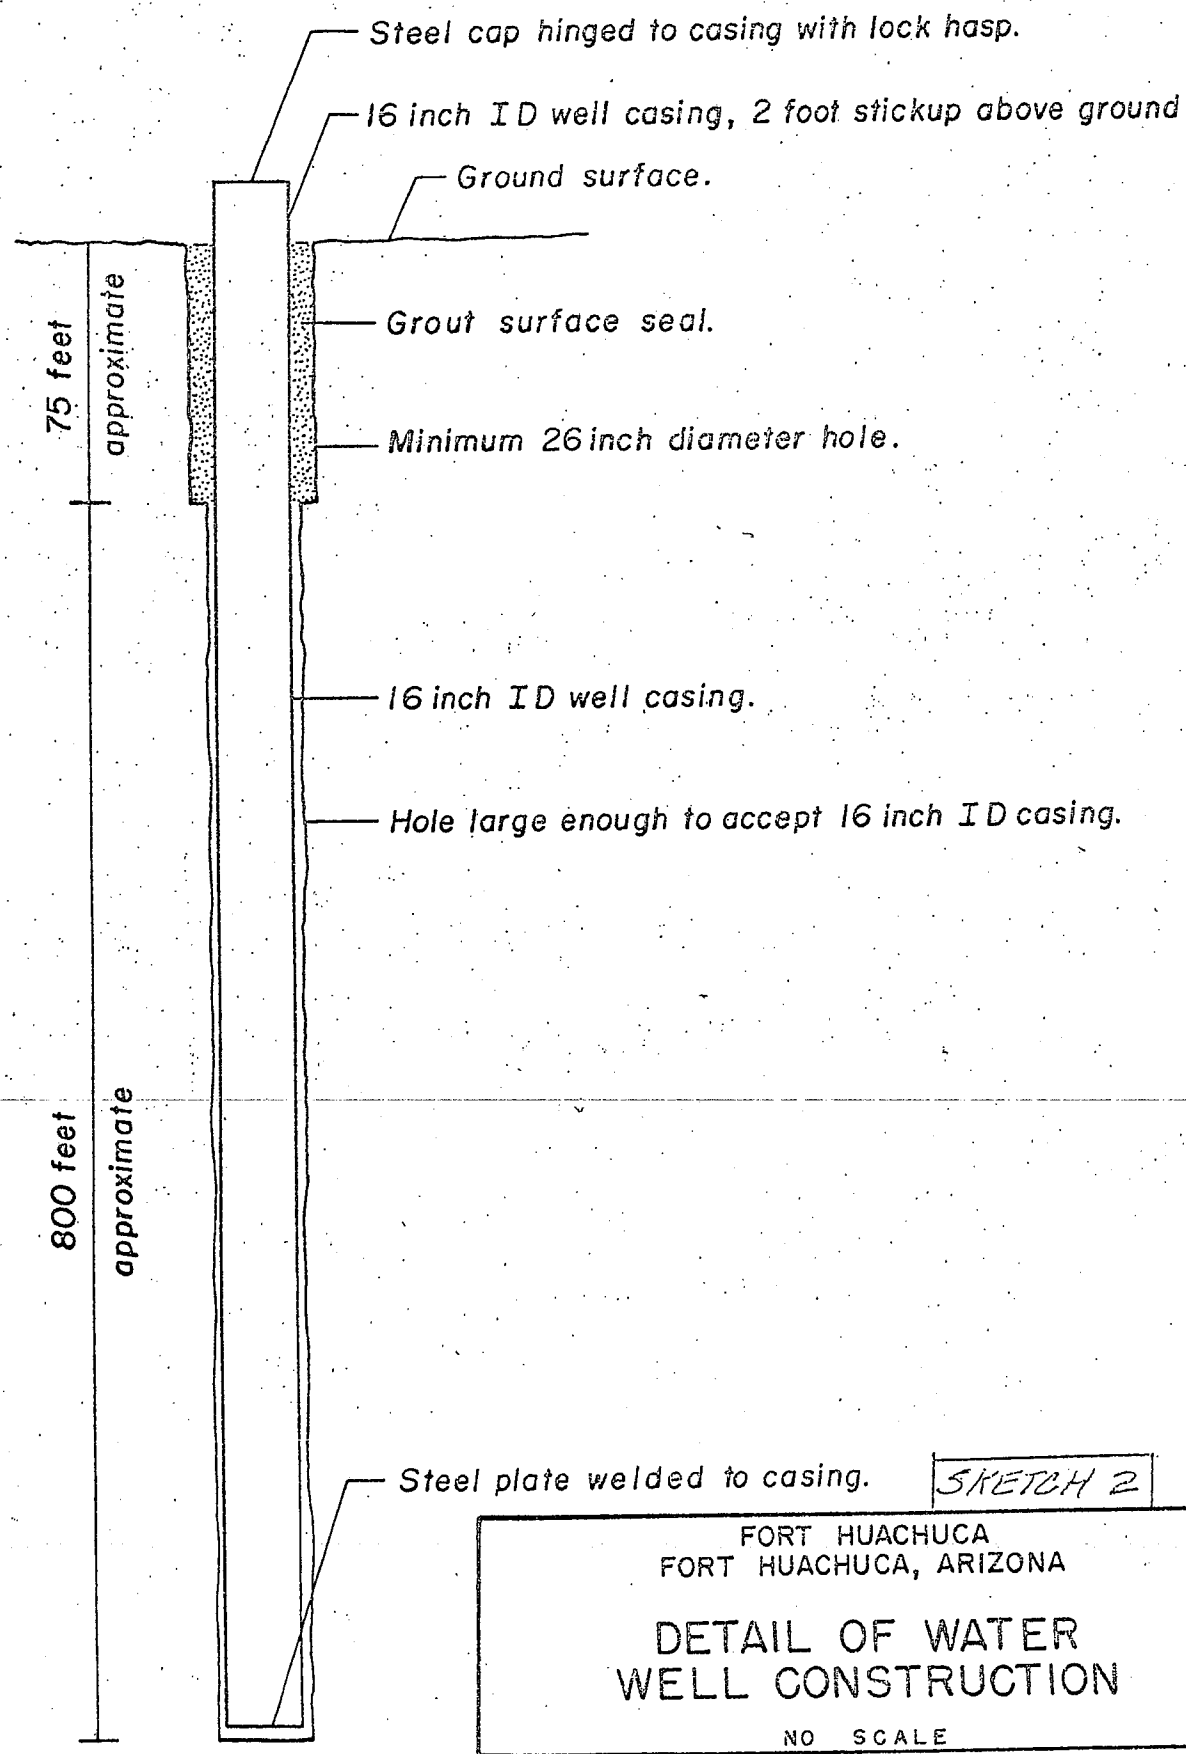

SKETCH 2

FORT HUACHUCA
FORT HUACHUCA, ARIZONA

DETAIL OF WATER WELL CONSTRUCTION

NO SCALE

CORPS OF ENGINEERS SACRAMENTO, CALIFORNIA

PREPARED BY:	DATE:	DRAWN BY:
J.J. Gewerth	Sept. 1975	D.W. Paige

SKETCH 2

USF200002562

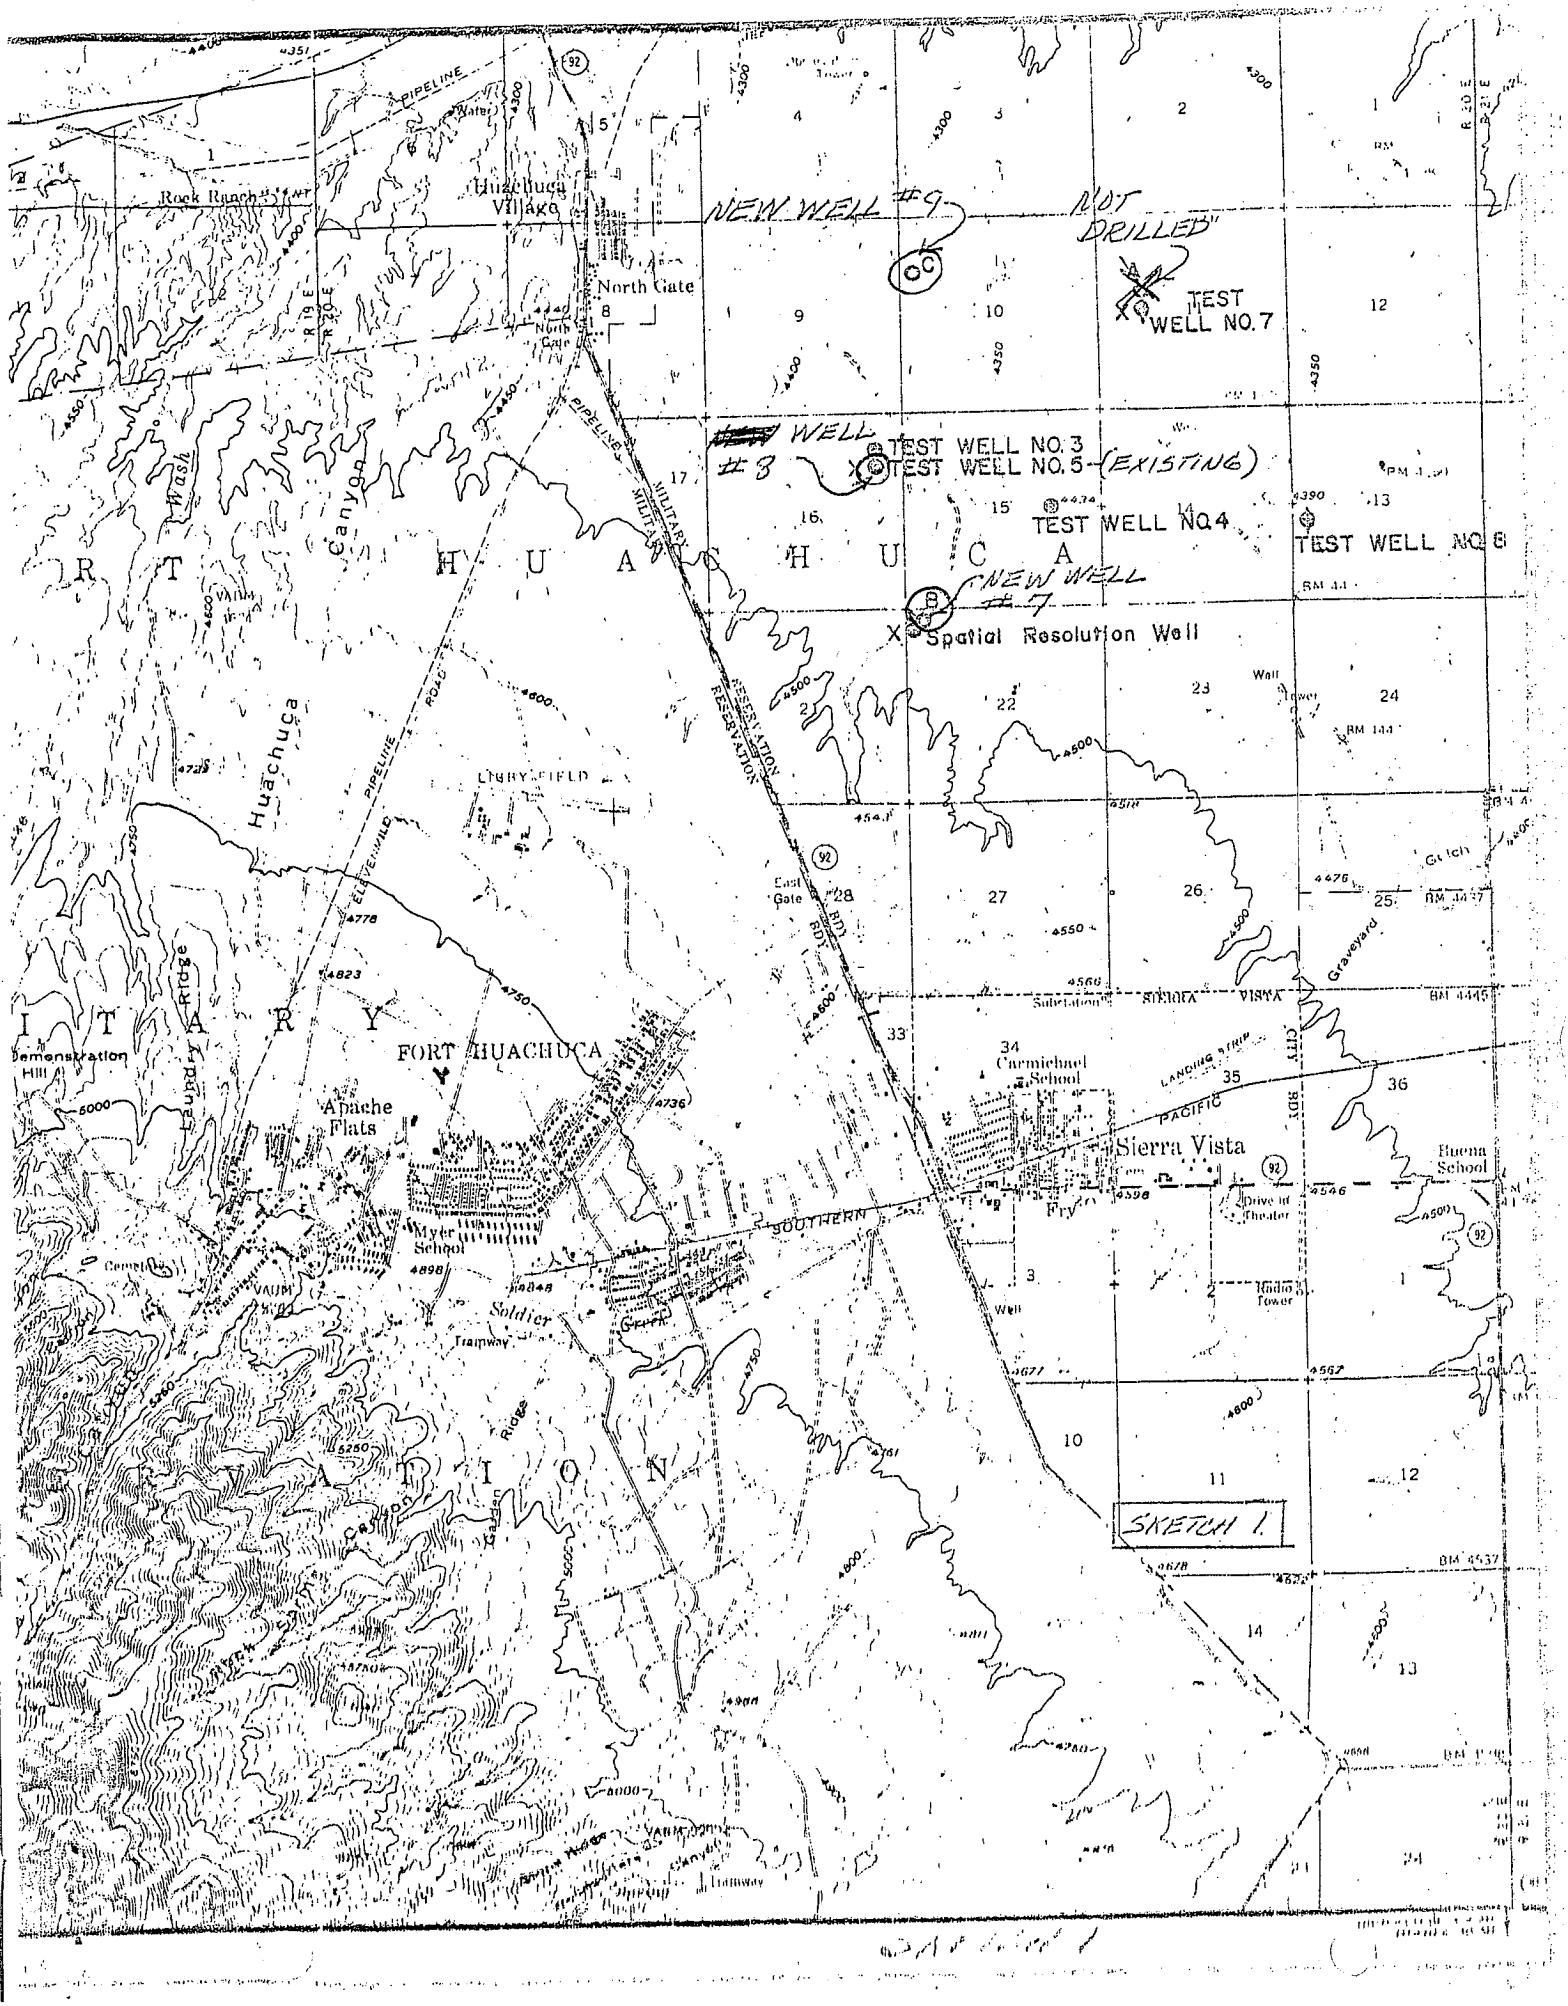

USF200002563