ORIGINAL

27

Sheet 1 of 15

13

BOUNDARY, MANAGEMENT DISTRICT NO.6, HOPI INDIAN RESERVATION, ARIZONA

INITIAL POINT TO THE 11th MILE CORNER + 29.10 CH's.

OFFICIALLY FILED 8-25-1965

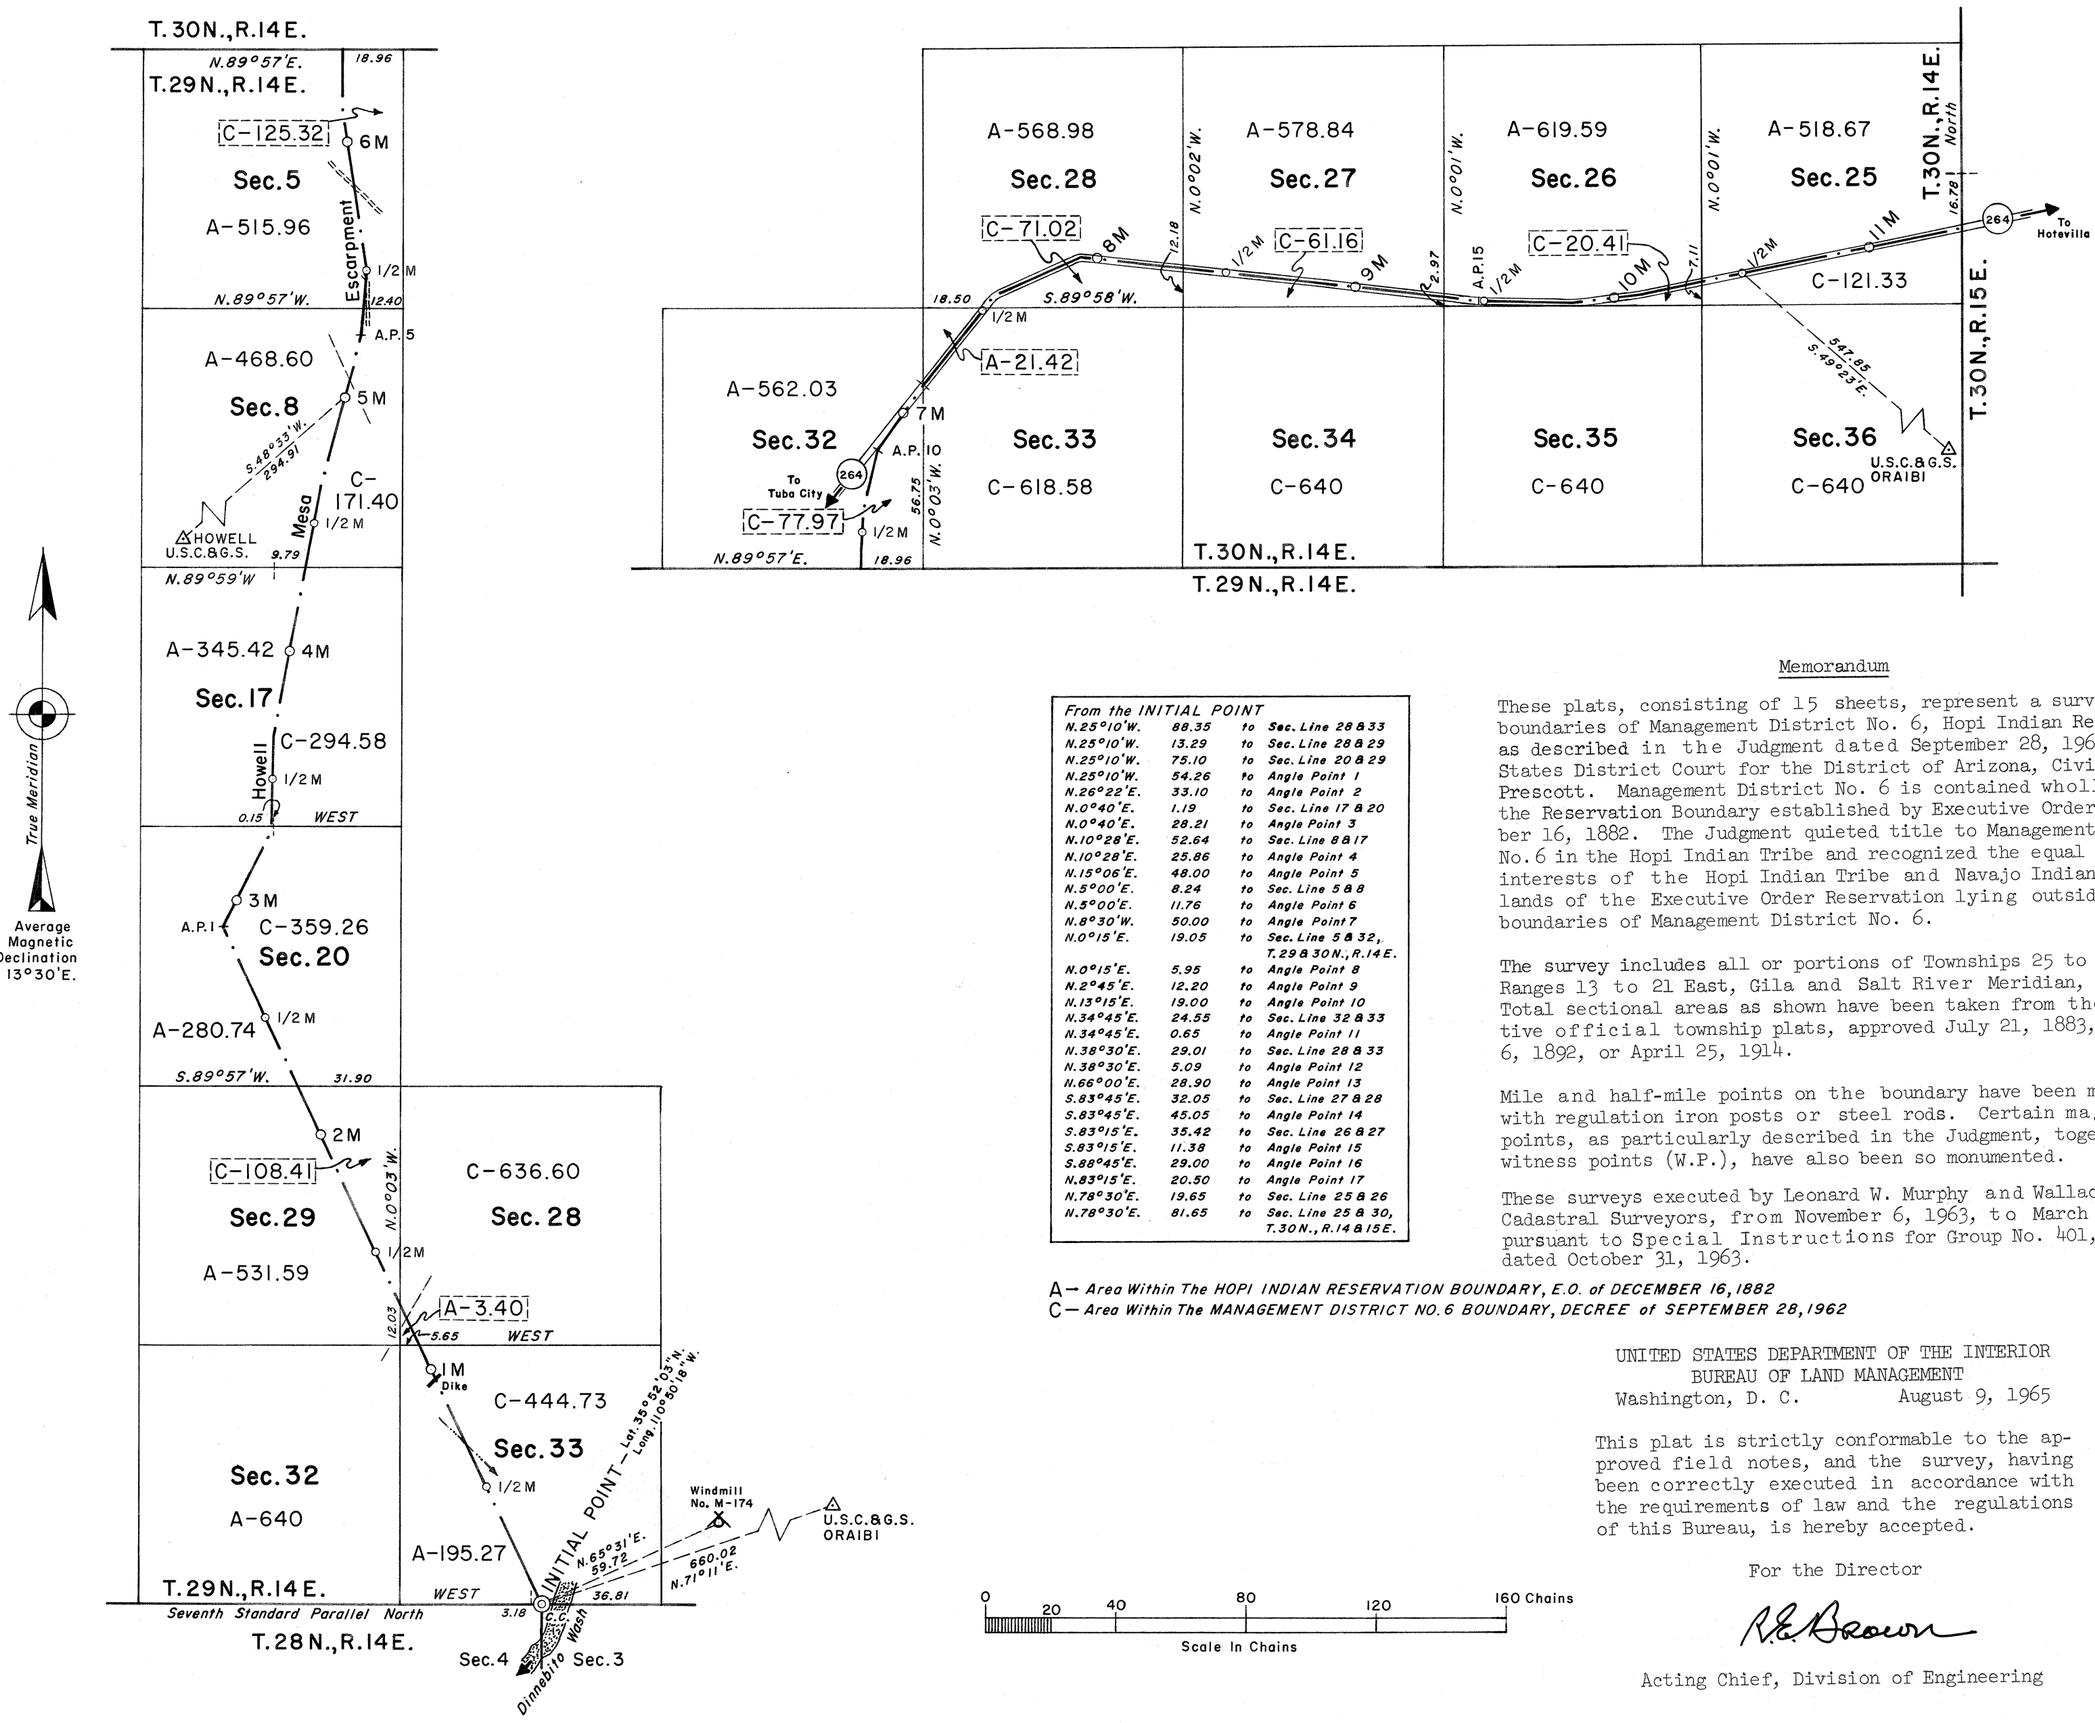

From the INITIAL POINT			
N.25°10'W.	88.35	to	Sec. Line 28 & 33
N.25°10'W.	13.29	to	Sec. Line 28 & 29
N.25°10'W.	75.10	to	Sec. Line 20 & 29
N.25°10'W.	54.26	to	Angle Point 1
N.26°22'E.	33.10	to	Angle Point 2
N.0°40'E.	1.19	to	Sec. Line 17 & 20
N.0°40'E.	28.21	to	Angle Point 3
N.10°28'E.	52.64	to	Sec. Line 8 & 17
N.10°28'E.	25.86	to	Angle Point 4
N.15°06'E.	48.00	to	Angle Point 5
N.5°00'E.	8.24	to	Sec. Line 5 & 8
N.5°00'E.	11.76	to	Angle Point 6
N.8°30'W.	50.00	to	Angle Point 7
N.0°15'E.	19.05	to	Sec. Line 5 & 32, T.29 & 30N., R.14E.
N.0°15'E.	5.95	to	Angle Point 8
N.2°45'E.	12.20	to	Angle Point 9
N.13°15'E.	19.00	to	Angle Point 10
N.34°45'E.	24.55	to	Sec. Line 32 & 33
N.34°45'E.	0.65	to	Angle Point 11
N.38°30'E.	29.01	to	Sec. Line 28 & 33
N.38°30'E.	5.09	to	Angle Point 12
N.66°00'E.	28.90	to	Angle Point 13
S.83°45'E.	32.05	to	Sec. Line 27 & 28
S.83°45'E.	45.05	to	Angle Point 14
S.83°15'E.	35.42	to	Sec. Line 26 & 27
S.83°15'E.	11.38	to	Angle Point 15
S.88°45'E.	29.00	to	Angle Point 16
N.83°15'E.	20.50	to	Angle Point 17
N.78°30'E.	19.65	to	Sec. Line 25 & 26
N.78°30'E.	81.65	to	Sec. Line 25 & 30, T.30N., R.14 & 15E.

A— *Area Within The HOPI INDIAN RESERVATION BOUNDARY, E.O. of DECEMBER 16, 1882*
C— *Area Within The MANAGEMENT DISTRICT NO.6 BOUNDARY, DECREE of SEPTEMBER 28, 1962*

Memorandum

These plats, consisting of 15 sheets, represent a survey of the boundaries of Management District No. 6, Hopi Indian Reservation, as described in the Judgment dated September 28, 1962, United States District Court for the District of Arizona, Civil No. 579, Prescott. Management District No. 6 is contained wholly within the Reservation Boundary established by Executive Order of December 16, 1882. The Judgment quieted title to Management District No. 6 in the Hopi Indian Tribe and recognized the equal and joint interests of the Hopi Indian Tribe and Navajo Indian Tribe in lands of the Executive Order Reservation lying outside of the boundaries of Management District No. 6.

The survey includes all or portions of Townships 25 to 30 North, Ranges 13 to 21 East, Gila and Salt River Meridian, Arizona. Total sectional areas as shown have been taken from the respective official township plats, approved July 21, 1883, February 6, 1892, or April 25, 1914.

Mile and half-mile points on the boundary have been monumented with regulation iron posts or steel rods. Certain major angle points, as particularly described in the Judgment, together with witness points (W.P.), have also been so monumented.

These surveys executed by Leonard W. Murphy and Wallace R. Ott, Cadastral Surveyors, from November 6, 1963, to March 30, 1964, pursuant to Special Instructions for Group No. 401, Arizona, dated October 31, 1963.

UNITED STATES DEPARTMENT OF THE INTERIOR
BUREAU OF LAND MANAGEMENT
Washington, D. C. August 9, 1965

This plat is strictly conformable to the approved field notes, and the survey, having been correctly executed in accordance with the requirements of law and the regulations of this Bureau, is hereby accepted.

For the Director

R.E. Brown

Acting Chief, Division of Engineering

RLP

NES

FCHP00790

ORIGINAL

BOUNDARY, MANAGEMENT DISTRICT NO. 6, HOPI INDIAN RESERVATION, ARIZONA

11th MILE CORNER + 29.10 CH's. TO THE 25th MILE CORNER + 56.52 CH's.

OFFICIALLY FILED 8-25-1965

From T.30N., R.14 & 15E.			
N.78°30'E.	80.73	to	Sec. Line 29 & 30
N.78°30'E.	81.62	to	Sec. Line 28 & 29
N.78°30'E.	40.55	to	Angle Point 16
N.78°45'E.	41.05	to	Sec. Line 27 & 28
N.78°45'E.	44.43	to	Sec. Line 22 & 27
N.78°45'E.	20.22	to	Angle Point 19
S.57°30'E.	7.26	to	Sec. Line 22 & 27
S.57°30'E.	4.14	to	Angle Point 20
N.53°00'E.	3.73	to	Sec. Line 22 & 27
N.53°00'E.	2.17	to	Angle Point 21
N.6°45'E.	5.80	to	Angle Point 22
N.73°30'E.	1.78	to	Sec. Line 22 & 23
N.73°30'E.	10.02	to	Angle Point 23
N.14°00'W.	1.40	to	Angle Point 24
N.62°15'W.	4.70	to	Angle Point 25
N.18°30'E.	6.80	to	Angle Point 26
N.51°45'E.	5.70	to	Angle Point 27
N.84°00'E.	3.10	to	Angle Point 28
N.27°00'E.	9.70	to	Angle Point 29
N.71°00'E.	3.30	to	Angle Point 30
S.79°45'E.	13.10	to	Angle Point 31
N.36°00'E.	6.00	to	Angle Point 32
N.62°45'E.	12.60	to	Angle Point 33
N.43°45'E.	7.40	to	Angle Point 34
N.10°45'E.	7.20	to	Angle Point 35
N.73°30'E.	11.70	to	Angle Point 36
N.9°00'E.	3.20	to	Angle Point 37
N.66°45'E.	3.70	to	Angle Point 38
N.41°45'E.	7.80	to	Angle Point 39
N.15°00'E.	7.90	to	Angle Point 40
N.56°00'E.	1.43	to	Sec. Line 23 & 24
N.56°00'E.	5.17	to	Angle Point 41
N.3°00'E.	0.17	to	Sec. Line 13 & 24
N.3°00'E.	2.43	to	Angle Point 42
N.72°00'W.	4.66	to	Sec. Line 13 & 14
N.72°00'W.	6.84	to	Angle Point 43
N.25°00'E.	2.30	to	Angle Point 44
N.88°45'E.	5.52	to	Sec. Line 13 & 14
N.88°45'E.	8.88	to	Angle Point 45
N.10°30'W.	6.20	to	Angle Point 46
S.84°30'E.	8.50	to	Angle Point 47
N.55°00'E.	6.60	to	Angle Point 48
N.9°00'E.	6.50	to	Angle Point 49
N.27°30'E.	6.20	to	Angle Point 50
S.80°15'E.	7.50	to	Angle Point 51
N.10°00'E.	7.10	to	Angle Point 52
S.76°00'E.	6.40	to	Angle Point 53
N.2°45'W.	8.60	to	Angle Point 54
S.82°45'E.	2.40	to	Angle Point 55
S.54°30'E.	2.70	to	Angle Point 56
S.85°00'E.	13.20	to	Angle Point 57
S.61°30'E.	4.10	to	Angle Point 58
S.61°00'W.	6.00	to	Angle Point 59
SOUTH	2.80	to	Angle Point 60
S.81°00'E.	12.30	to	Angle Point 61
N.77°00'E.	4.10	to	Angle Point 62
N.88°15'E.	7.94	to	Sec. Line 13 & 18 T.30N., R.15 & 16E.
N.88°15'E.	10.86	to	Angle Point 63
S.76°30'E.	13.00	to	Angle Point 64
N.63°15'E.	10.30	to	Angle Point 65
S.72°00'E.	7.80	to	Angle Point 66
N.69°15'E.	9.60	to	Angle Point 67
S.47°30'E.	6.70	to	Angle Point 68
N.69°00'E.	3.90	to	Angle Point 69
N.10°00'W.	2.80	to	Angle Point 70
N.21°45'W.	8.00	to	Angle Point 71
S.64°15'E.	6.70	to	Angle Point 72
N.72°45'E.	8.40	to	Angle Point 73
N.10°30'W.	9.60	to	Angle Point 74
N.48°30'E.	2.42	to	Angle Point 75
S.45°00'E.	15.37	to	Sec. Line 17 & 18
S.45°00'E.	56.65	to	Angle Point 76 1/4 Cor., Secs. 17 & 20
S.89°55'E.	40.01	to	Angle Point 77 Sec. Cor. 16, 17, 20 & 21
S.89°59'E.	80.13	to	Angle Point 78 Sec. Cor. 15, 16, 21 & 22
EAST	39.94	to	Angle Point 79 1/4 Cor., Secs. 15 & 22
N.89°51'E.	40.03	to	Angle Point 80 Sec. Cor. 14, 15, 22 & 23
N.89°50'E.	39.96	to	Angle Point 81 1/4 Cor., Secs. 14 & 23
N.89°55'E.	39.87	to	Angle Point 82 Sec. Cor. 13, 14, 23 & 24
N.89°56'E.	40.06	to	Angle Point 83 1/4 Cor., Secs. 13 & 24
N.89°57'E.	39.98	to	Angle Point 84 Sec. Cor. 13, 18, 19 & 24 T.30N., R.16 & 17E.

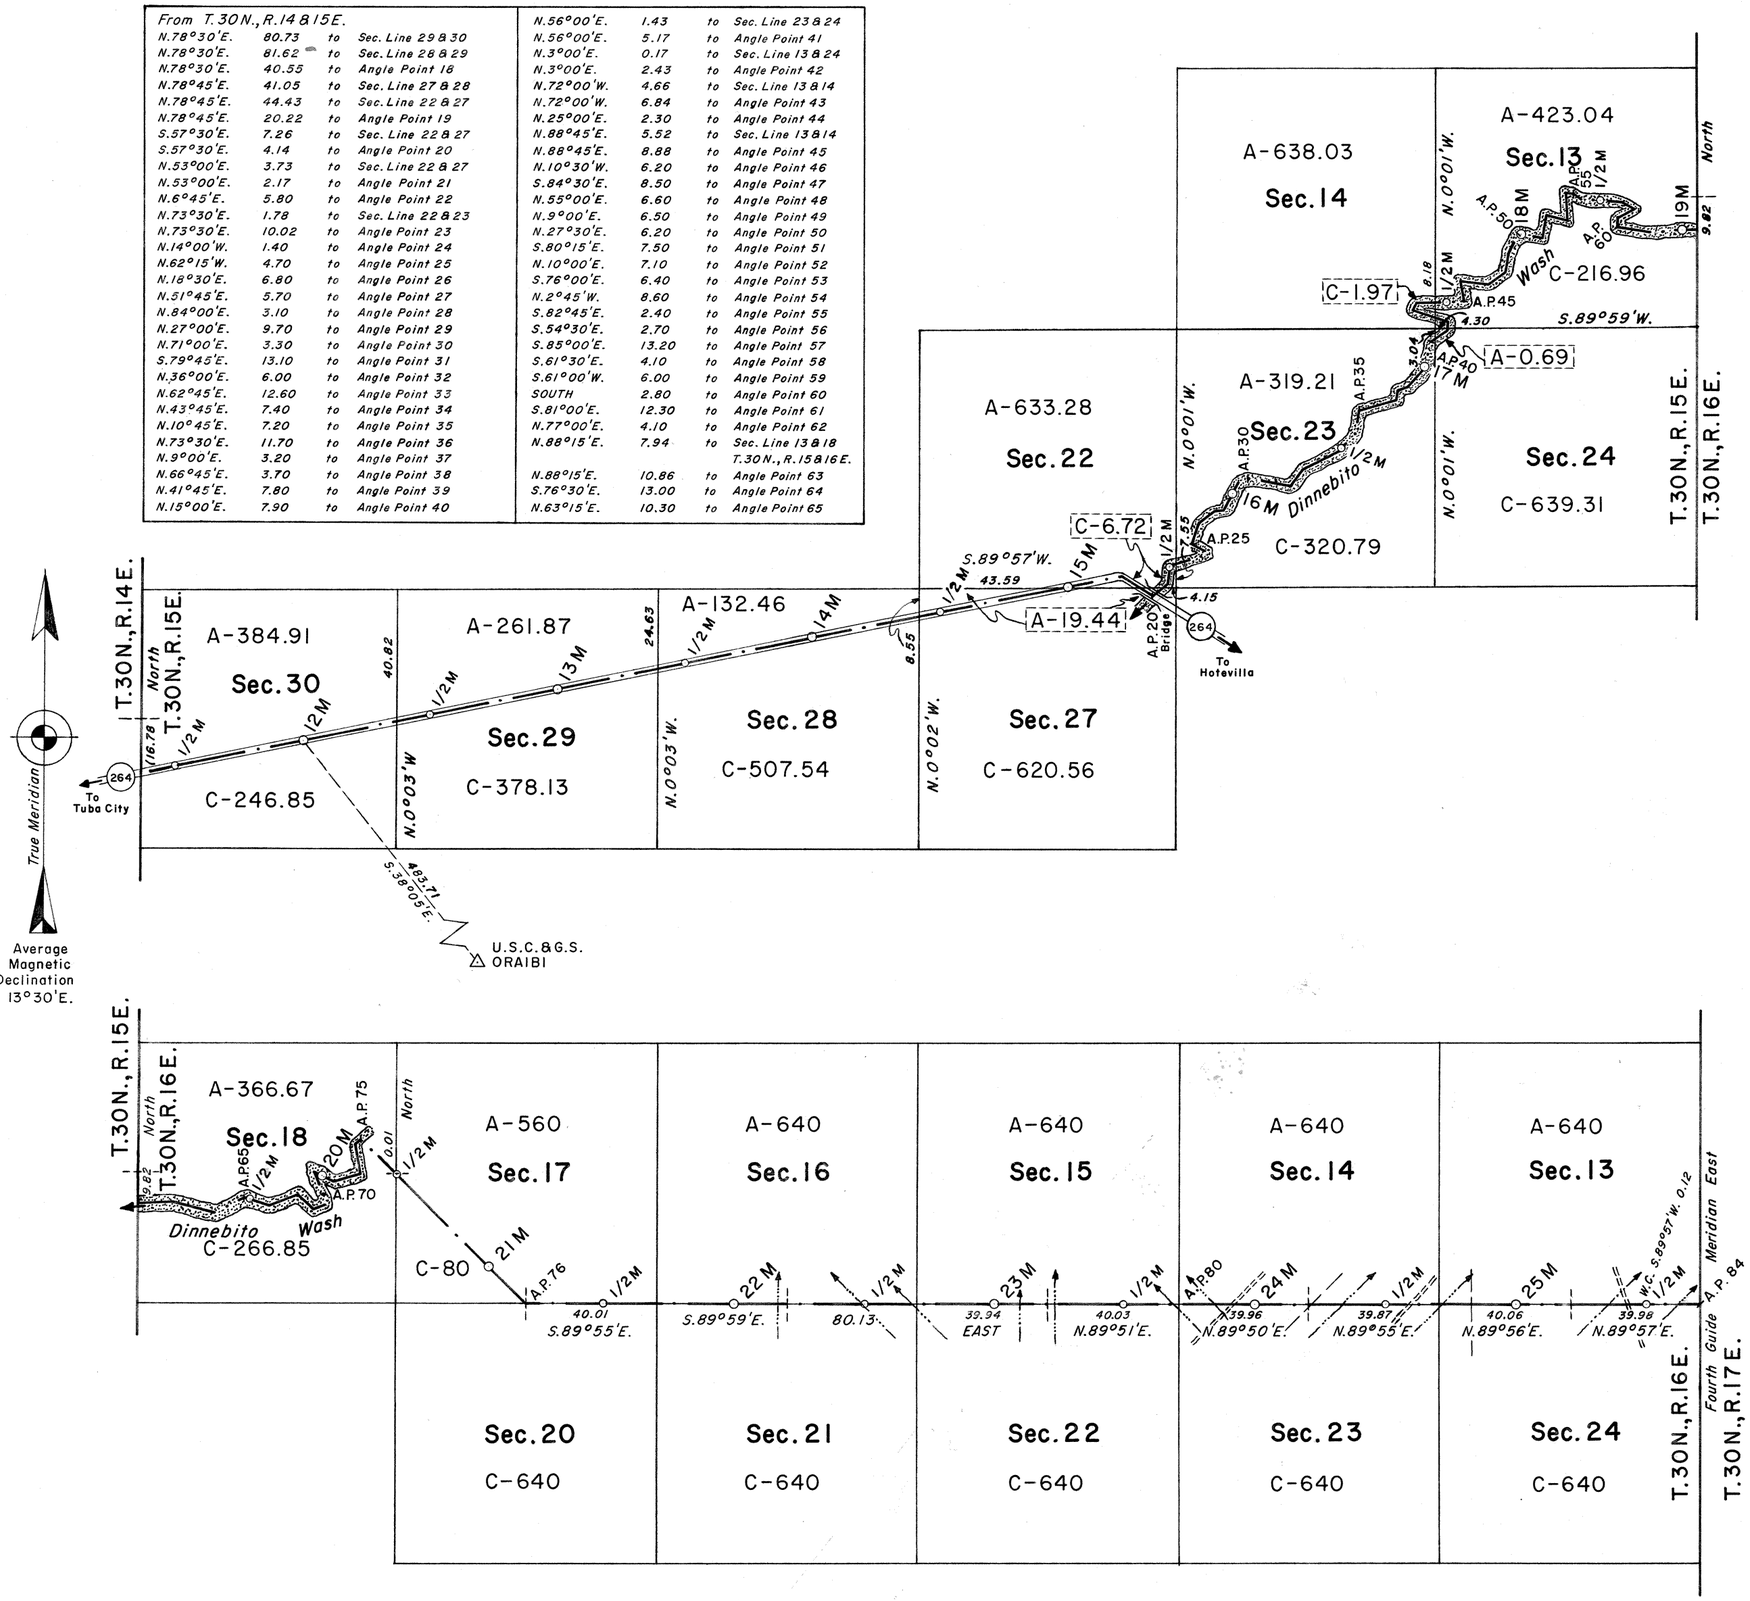

A — *Area Within The HOPI INDIAN RESERVATION BOUNDARY, E.O. of DECEMBER 16, 1882*
C — *Area Within The MANAGEMENT DISTRICT NO. 6 BOUNDARY, DECREE of SEPTEMBER 28, 1962*

Reference should be made to Sheet 1 for details of the boundary survey.

UNITED STATES DEPARTMENT OF THE INTERIOR
BUREAU OF LAND MANAGEMENT
Washington, D. C. August 9, 1965

This plat is strictly conformable to the approved field notes, and the survey, having been correctly executed in accordance with the requirements of law and the regulations of this Bureau, is hereby accepted.

For the Director

R. E. Brown

Acting Chief, Division of Engineering

RLP

NES

FCHP00791

ORIGINAL

29

15

BOUNDARY, MANAGEMENT DISTRICT NO. 6, HOPI INDIAN RESERVATION, ARIZONA

25th MILE CORNER + 56.52 CH's. TO THE 37th MILE CORNER + 4.89 CH's.

OFFICIALLY FILED 8-25-1965

From T.30N.,R.16&17E.			
N.42°00'E.	107.74	to	Sec. Line 7&18
N.42°00'E.	11.33	to	Sec. Line 7&8
N.42°00'E.	57.51	to	Angle Point 85
S.59°00'E.	26.60	to	Angle Point 86
S.30°30'E.	37.15	to	Sec. Line 8&9
S.30°30'E.	6.13	to	Sec. Line 9&16
S.30°30'E.	27.52	to	Angle Point 87
N.79°30'E.	12.40	to	Angle Point 88
S.19°30'W.	25.30	to	Angle Point 89
S.55°30'E.	18.00	to	Angle Point 90
S.28°00'W.	13.80	to	Angle Point 91
S.34°30'W.	4.50	to	Angle Point 92
S.22°45'W.	7.90	to	Angle Point 93
S.39°30'E.	2.10	to	Sec. Line 16&21
S.39°30'E.	4.30	to	Angle Point 94
S.20°15'W.	9.60	to	Angle Point 95
S.4°30'E.	6.70	to	Angle Point 96
N.77°00'E.	4.90	to	Angle Point 97
N.47°45'E.	7.90	to	Angle Point 98
N.12°45'E.	6.60	to	Angle Point 99
N.49°30'E.	9.28	to	Sec. Line 16&21
N.49°30'E.	25.62	to	Angle Point 100
S.23°00'E.	18.12	to	Sec. Line 16&21
S.23°00'E.	24.77	to	Sec. Line 21&22
S.23°00'E.	7.21	to	Angle Point 101
N.51°30'E.	24.80	to	Angle Point 102
N.37°00'E.	17.43	to	Sec. Line 15&22
N.37°00'E.	0.07	to	Angle Point 103
N.7°00'E.	18.20	to	Angle Point 104
N.32°00'E.	73.08	to	Sec. Line 10&15
N.32°00'E.	10.90	to	Sec. Line 10&11
N.32°00'E.	9.82	to	Angle Point 105
N.3°00'E.	19.70	to	Angle Point 106
N.36°30'E.	19.70	to	Angle Point 107
N.14°00'E.	14.50	to	Angle Point 108
N.5°00'W.	13.35	to	Sec. Line 2&11
N.5°00'W.	6.35	to	Angle Point 109
N.24°00'E.	9.10	to	Angle Point 110
N.31°30'E.	67.30	to	Angle Point 111
S.57°30'E.	26.00	to	Sec. Line 1&2
S.57°30'E.	95.09	to	Sec. Line 1&6
			T.30N.,R.17&18E.

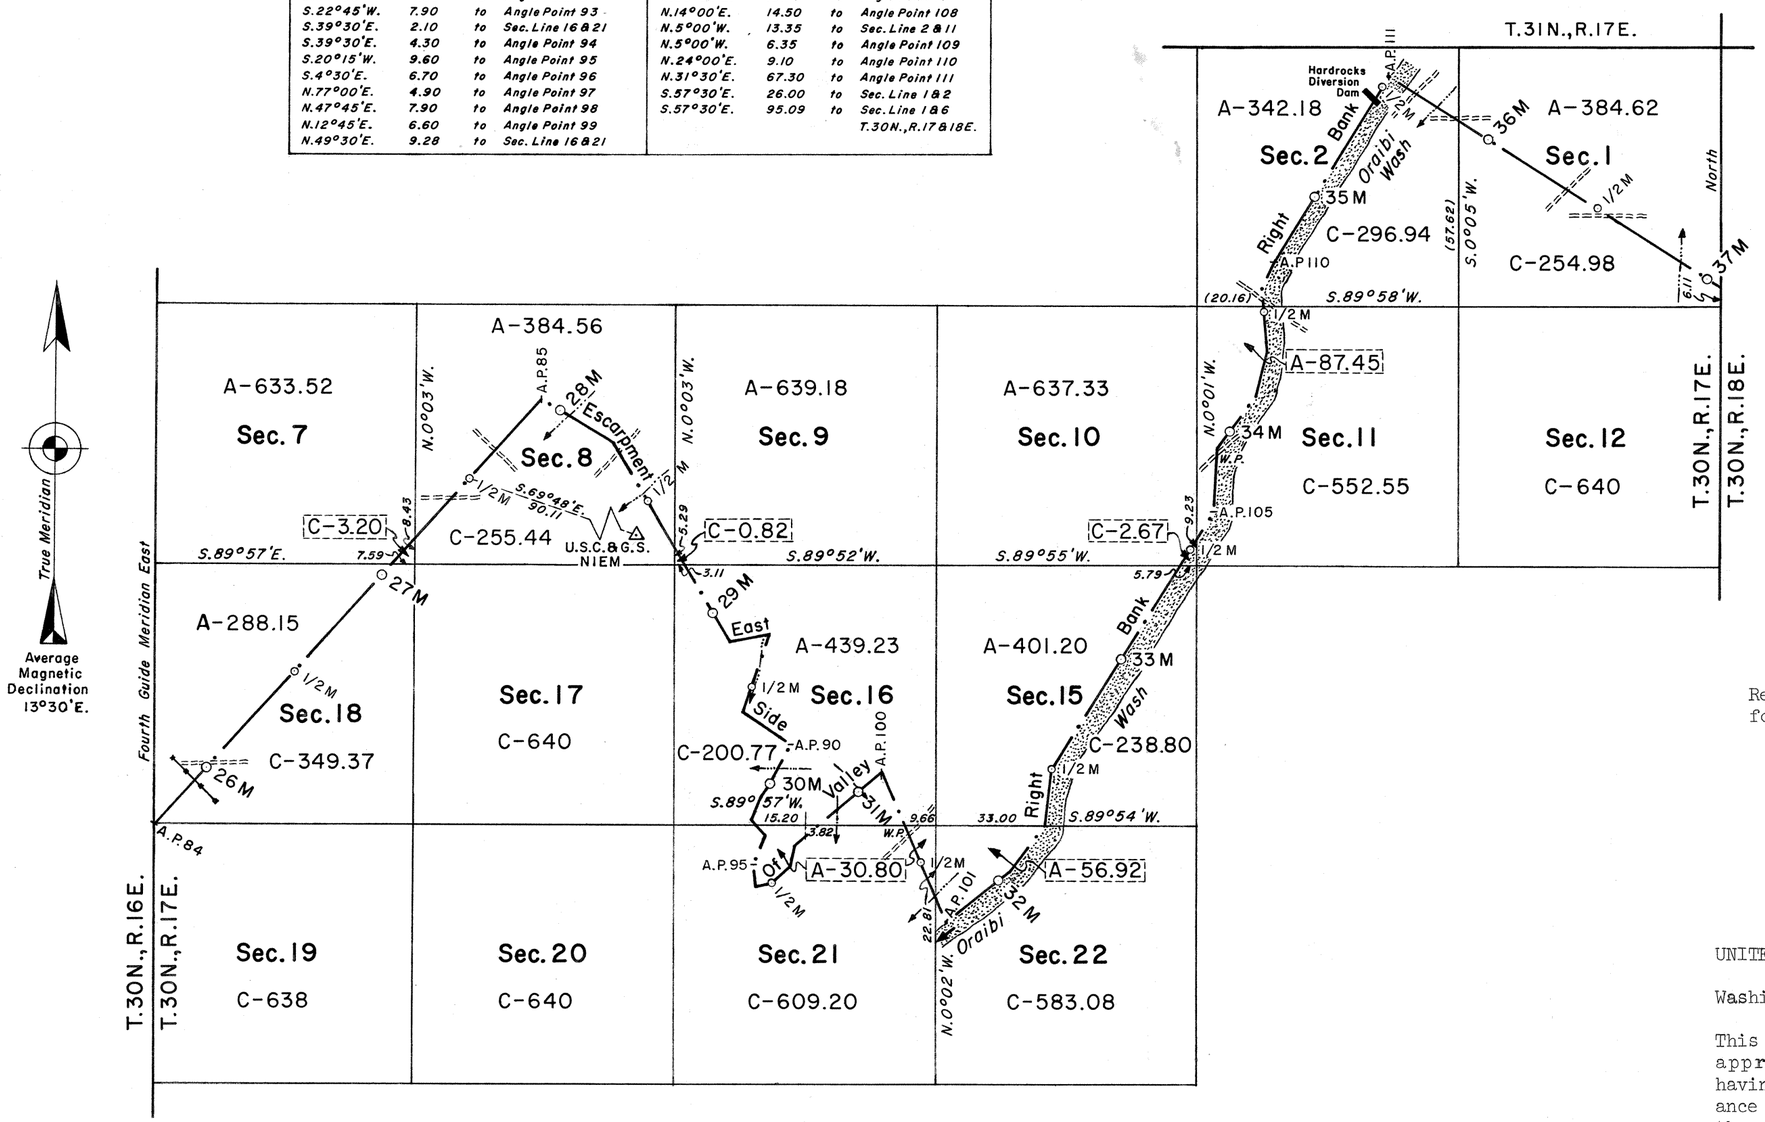

0 20 40 80 120 160 Chains

Scale In Chains

A — *Area Within The HOPI INDIAN RESERVATION BOUNDARY, E.O. of DECEMBER 16, 1882*
C — *Area Within The MANAGEMENT DISTRICT NO. 6 BOUNDARY, DECREE of SEPTEMBER 28, 1962*

Reference should be made to Sheet 1 for details of the boundary survey.

UNITED STATES DEPARTMENT OF THE INTERIOR
BUREAU OF LAND MANAGEMENT
Washington, D. C. August 9, 1965

This plat is strictly conformable to the approved field notes, and the survey, having been correctly executed in accordance with the requirements of law and the regulations of this Bureau, is hereby accepted.

For the Director

R. E. Brown

Acting Chief, Division of Engineering

RLP

FCHP00792

ORIGINAL

BOUNDARY, MANAGEMENT DISTRICT NO. 6, HOPI INDIAN RESERVATION, ARIZONA

37th MILE CORNER +4.89 CH's. TO THE 44th MILE CORNER +43.08 CH's.

OFFICIALLY FILED 8-25-1965

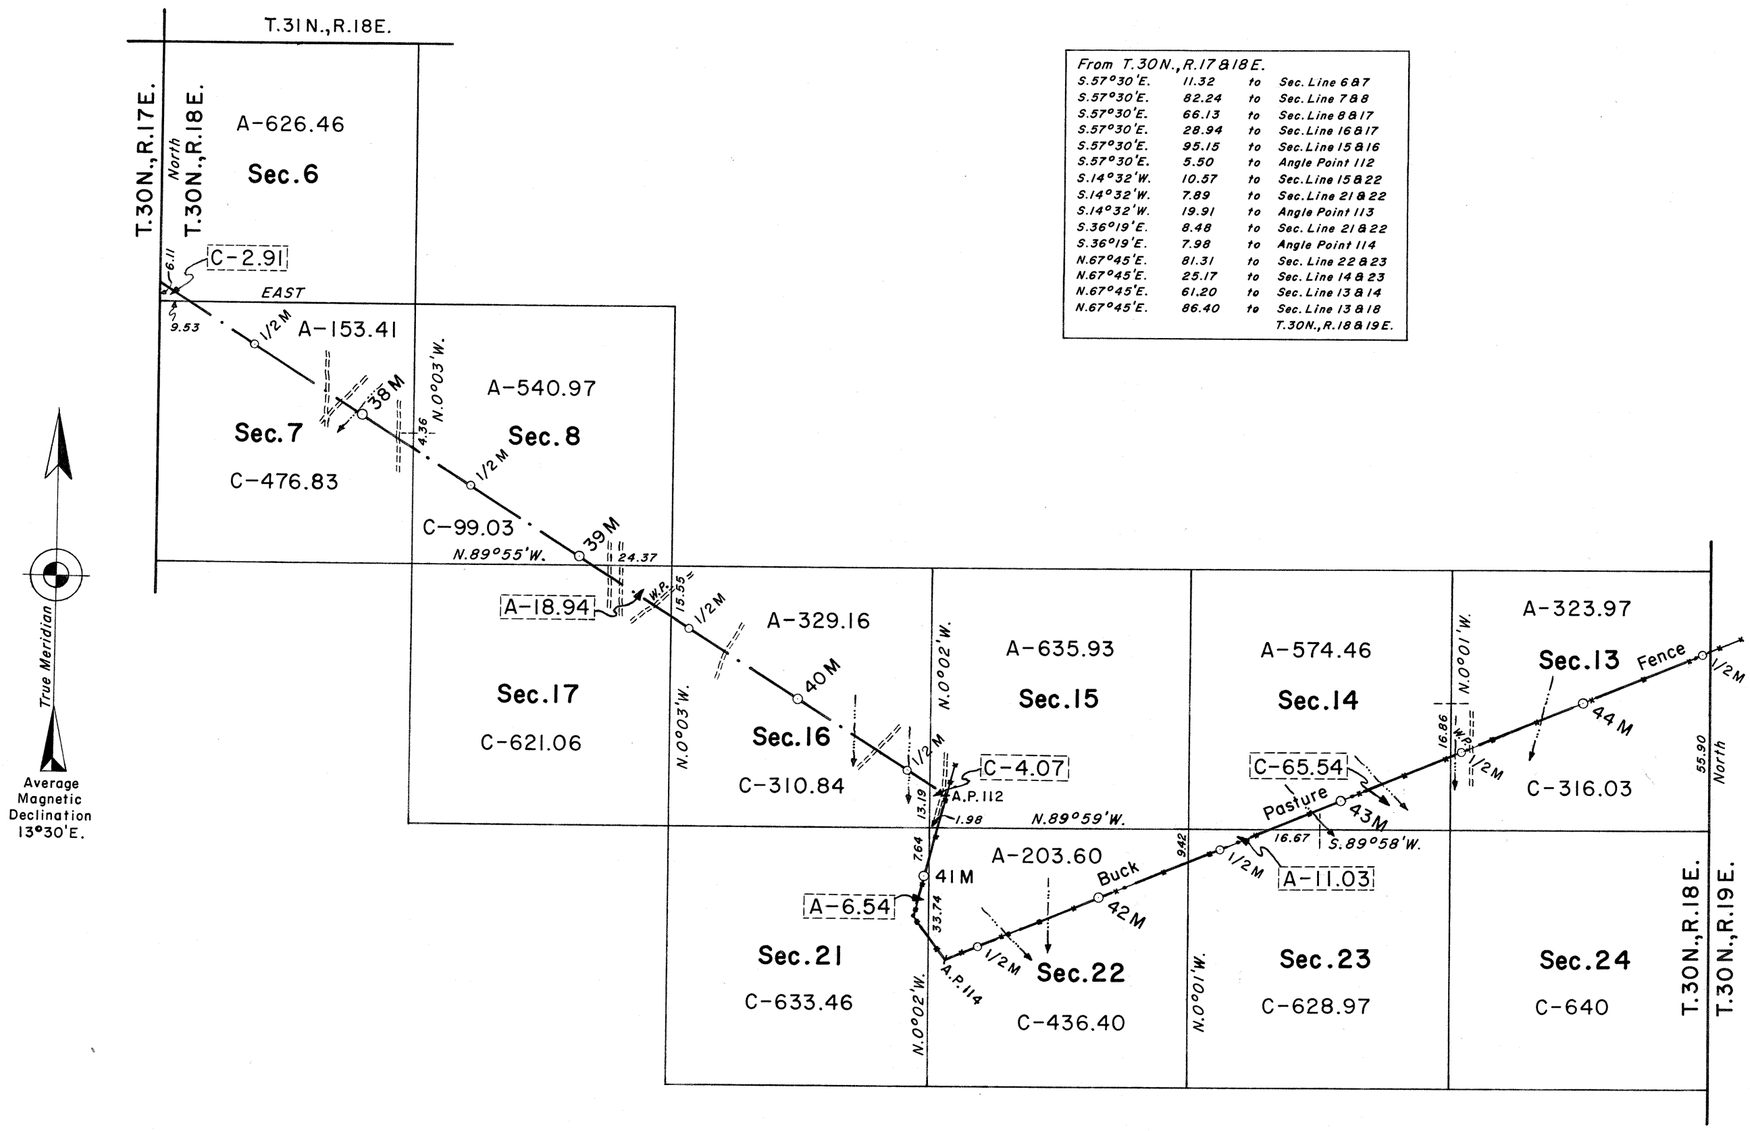

From T.30N.,R.17&18E.			
S.57°30'E.	11.32	to	Sec. Line 6&7
S.57°30'E.	82.24	to	Sec. Line 7&8
S.57°30'E.	66.13	to	Sec. Line 8&17
S.57°30'E.	28.94	to	Sec. Line 16&17
S.57°30'E.	95.15	to	Sec. Line 15&16
S.57°30'E.	5.50	to	Angle Point 112
S.14°32'W.	10.57	to	Sec. Line 15&22
S.14°32'W.	7.89	to	Sec. Line 21&22
S.14°32'W.	19.91	to	Angle Point 113
S.36°19'E.	8.48	to	Sec. Line 21&22
S.36°19'E.	7.98	to	Angle Point 114
N.67°45'E.	81.31	to	Sec. Line 22&23
N.67°45'E.	25.17	to	Sec. Line 14&23
N.67°45'E.	61.20	to	Sec. Line 13&14
N.67°45'E.	86.40	to	Sec. Line 13&18
			T.30N.,R.18&19E.

Reference should be made to Sheet 1 for details of the boundary survey.

UNITED STATES DEPARTMENT OF THE INTERIOR
BUREAU OF LAND MANAGEMENT
Washington, D. C. August 9, 1965

This plat is strictly conformable to the approved field notes, and the survey, having been correctly executed in accordance with the requirements of law and the regulations of this Bureau, is hereby accepted.

For the Director

R.E. Brown

Acting Chief, Division of Engineering

0 20 40 80 120 160 Chains

Scale In Chains

A — *Area Within The HOPI INDIAN RESERVATION BOUNDARY, E.O. of DECEMBER 16, 1882*
C — *Area Within The MANAGEMENT DISTRICT NO. 6 BOUNDARY, DECREE of SEPTEMBER 28, 1962*

RLP

NES

FCHP00793

ORIGINAL

17

31

BOUNDARY, MANAGEMENT DISTRICT NO. 6, HOPI INDIAN RESERVATION, ARIZONA

44th MILE CORNER + 43.08 CH's. TO THE 51st MILE CORNER + 16.55 CH's.

OFFICIALLY FILED 8-25-1965

From T.30N., R.18 & 19E.			
N.67°45'E.	11.37	to	Angle Point 115
S.59°34'E.	6.60	to	Angle Point 116
S.49°53'E.	66.98	to	Angle Point 117
N.44°51'E.	13.14	to	Angle Point 118
N.5°19'E.	4.96	to	Angle Point 119
S.76°20'E.	1.86	to	Sec. Line 17 & 18
S.76°20'E.	82.26	to	Sec. Line 16 & 17
S.76°20'E.	31.23	to	Sec. Line 16 & 21
S.76°20'E	51.10	to	Sec. Line 21 & 22
S.76°20'E.	7.42	to	Angle Point 120
S.76°32'E.	40.00	to	Angle Point 121
S.76°22'E.	34.88	to	Sec. Line 22 & 23
S.76°22'E	5.12	to	Angle Point 122
S.76°47'E.	35.46	to	Angle Point 123
S.82°55'E.	24.08	to	Angle Point 124
S.65°05'E.	17.83	to	Angle Point 125
S.63°11'E.	0.20	to	Sec. Line 23 & 24
S.63°11'E.	1.32	to	Angle Point 126
S.53°40'E.	30.61	to	Angle Point 127
S.54°00'E.	16.79	to	Sec. Line 24 & 25
S.54°00'E.	11.11	to	Angle Point 128
S.54°11'E.	22.60	to	Angle Point 129
S.53°53'E.	14.70	to	Angle Point 130
S.54°05'E.	1.85	to	E. Bdy. Sec. 25 T.30N., R.19E.

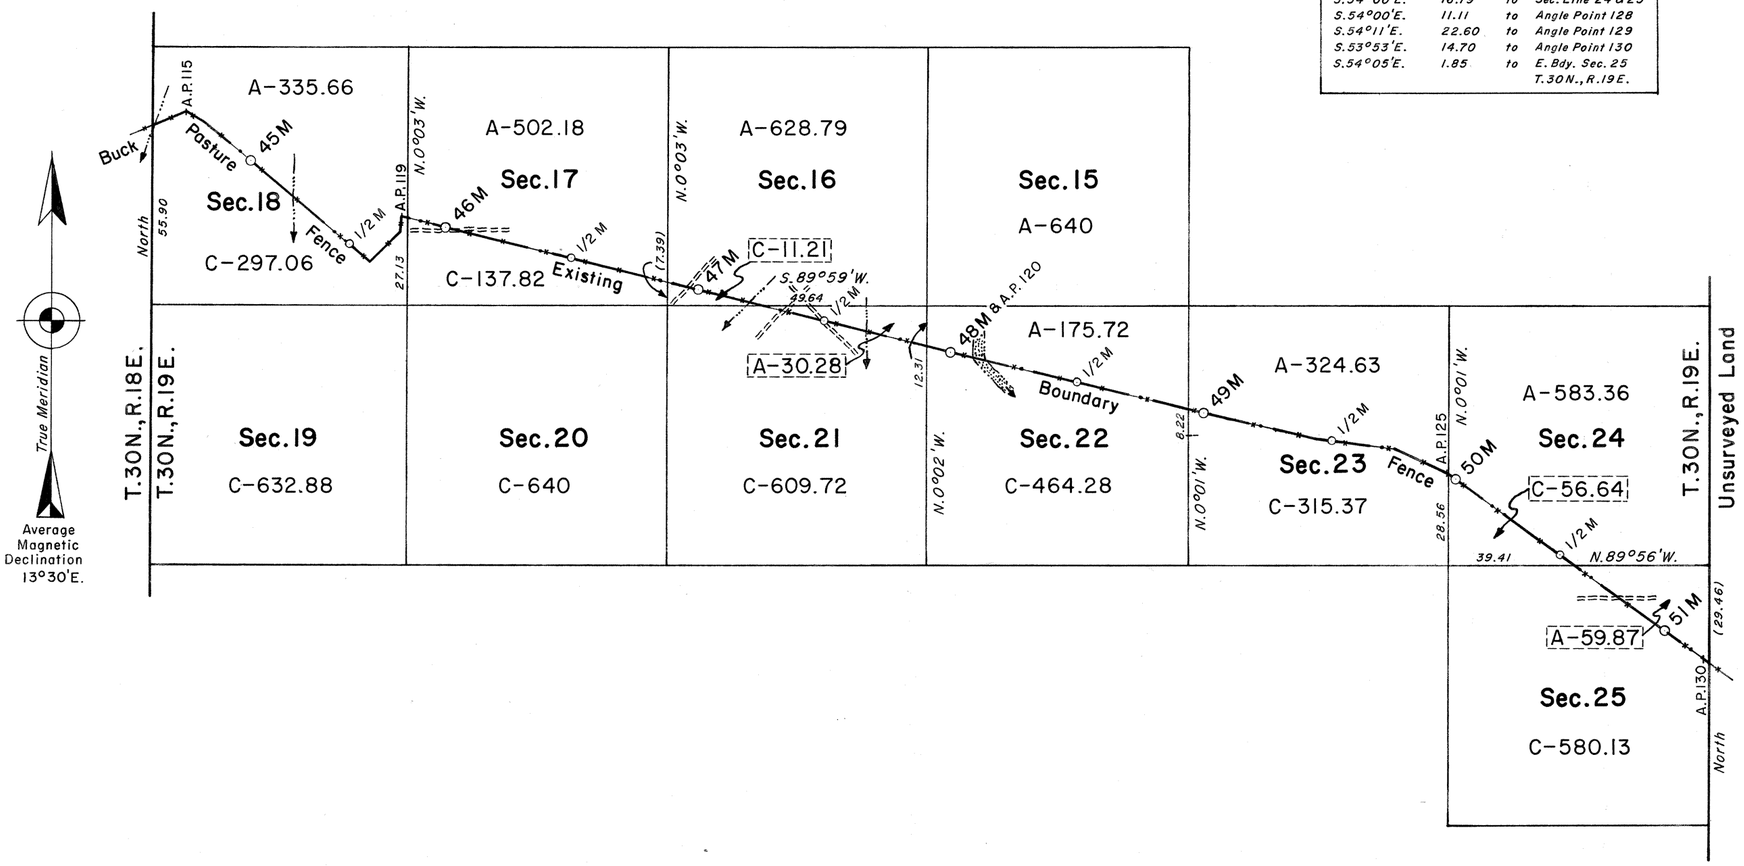

Reference should be made to Sheet 1 for details of the boundary survey.

UNITED STATES DEPARTMENT OF THE INTERIOR
BUREAU OF LAND MANAGEMENT
Washington, D. C. August 9, 1965

This plat is strictly conformable to the approved field notes, and the survey, having been correctly executed in accordance with the requirements of law and the regulations of this Bureau, is hereby accepted.

For the Director

R. E. Brown

Acting Chief, Division of Engineering

0 20 40 80 120 160 Chains

Scale In Chains

A — *Area Within The HOPI INDIAN RESERVATION BOUNDARY, E.O. of DECEMBER 16, 1882*
C — *Area Within The MANAGEMENT DISTRICT NO. 6 BOUNDARY, DECREE of SEPTEMBER 28, 1962*

RLP

WES

FCHP00794

ORIGINAL

18

32

BOUNDARY, MANAGEMENT DISTRICT NO. 6, HOPI INDIAN RESERVATION, ARIZONA

51st MILE CORNER + 16.55 CH's. TO THE 71st MILE CORNER + 58.22 CH's.

OFFICIALLY FILED 8-25-1965

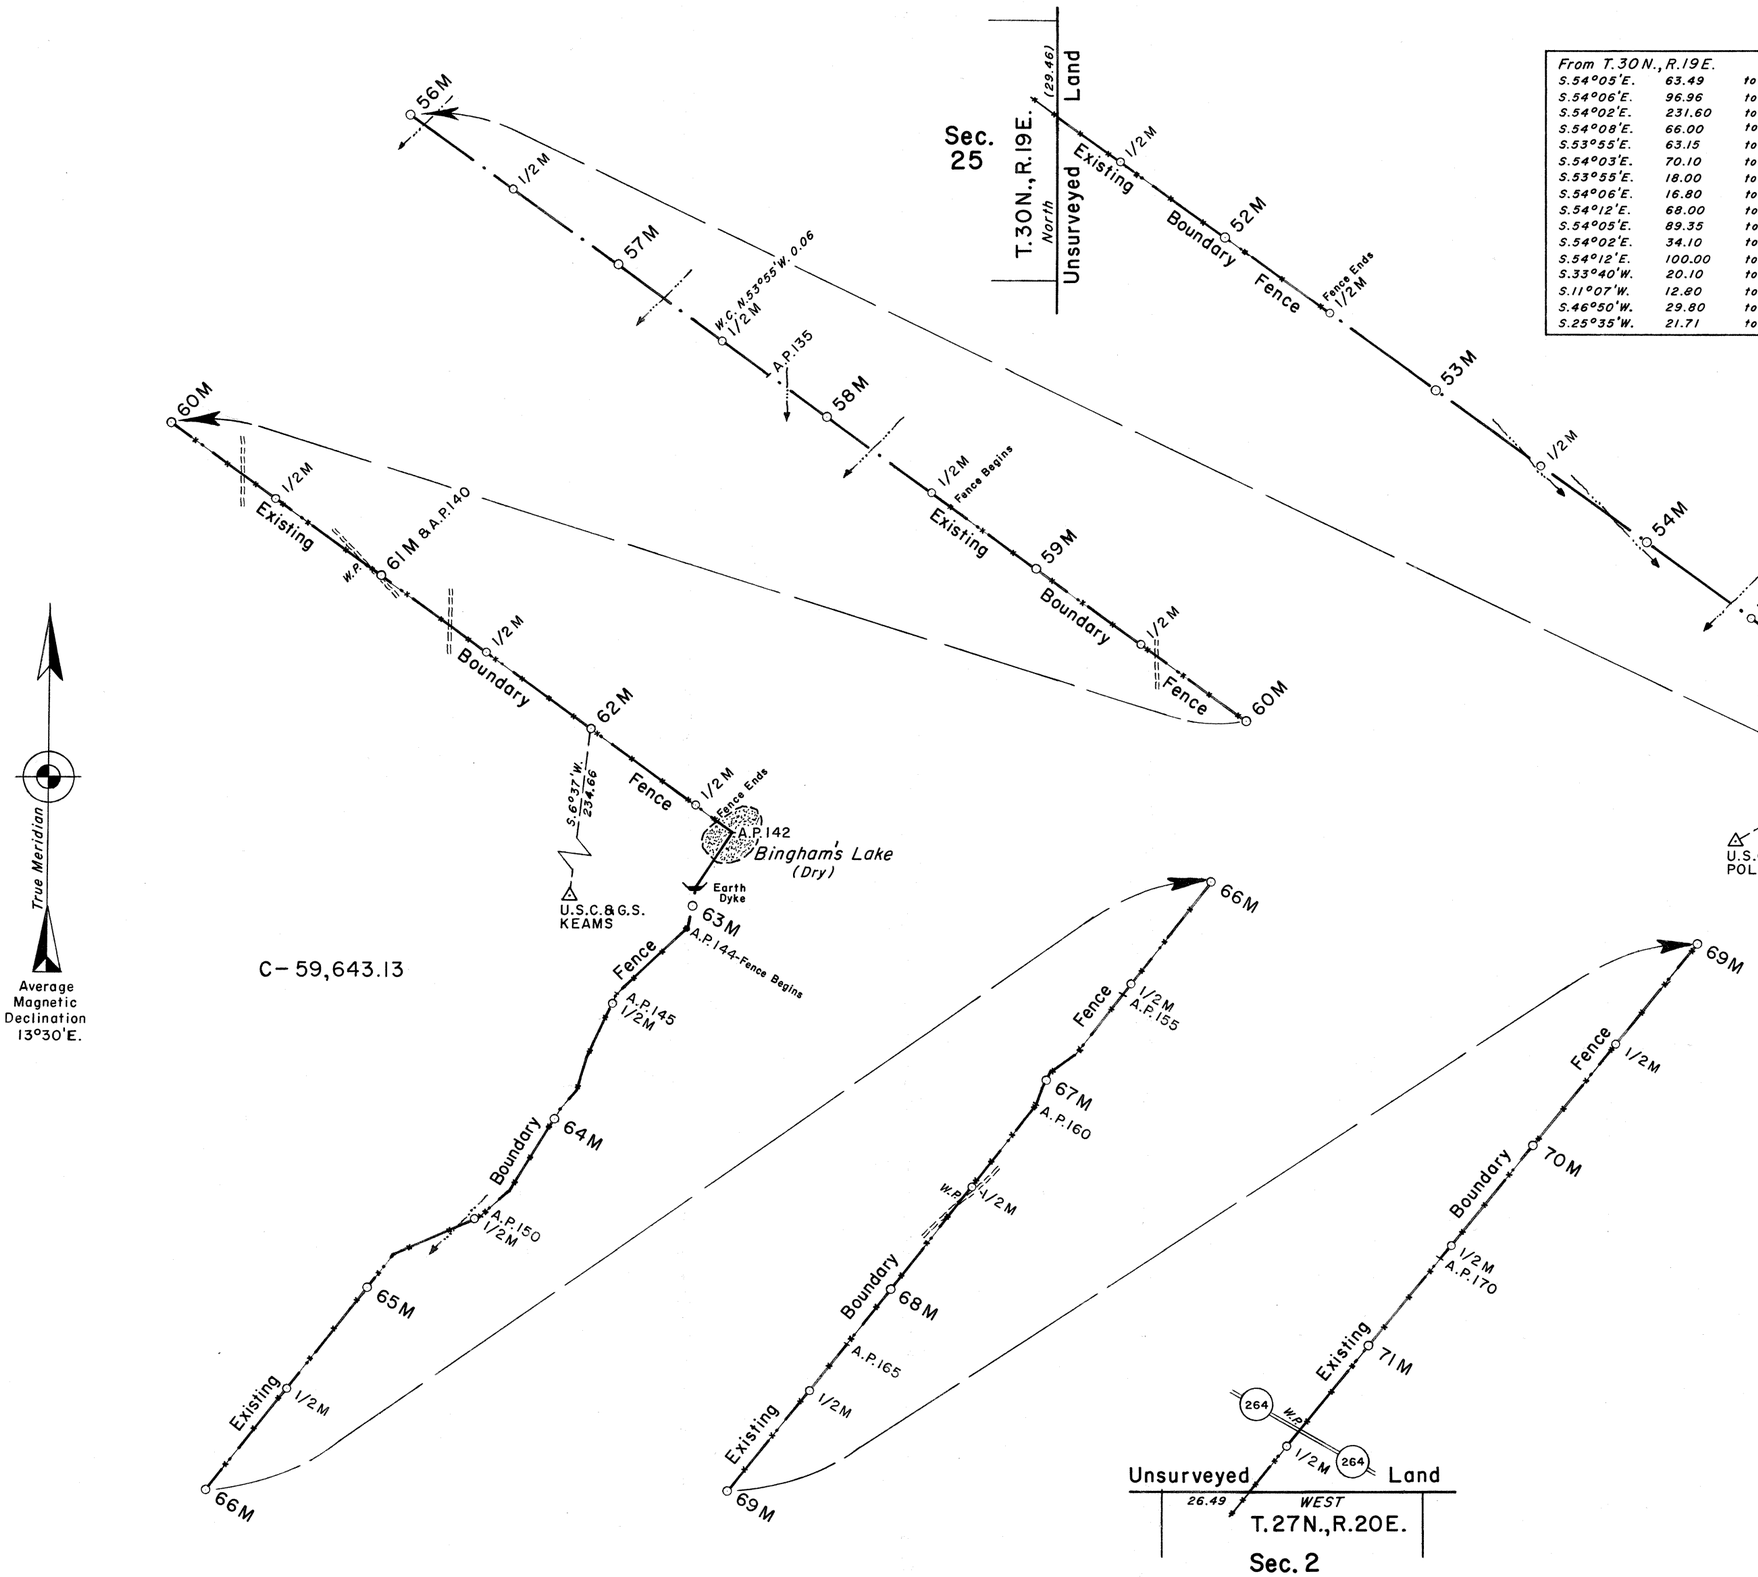

From T.30N., R.19E.			
S.54°05'E.	63.49	to	Angle Point 131
S.54°06'E.	96.96	to	Angle Point 132
S.54°02'E.	231.60	to	Angle Point 133
S.54°08'E.	66.00	to	Angle Point 134
S.53°55'E.	63.15	to	Angle Point 135
S.54°03'E.	70.10	to	Angle Point 136
S.53°55'E.	18.00	to	Angle Point 137
S.54°06'E.	16.80	to	Angle Point 138
S.54°12'E.	68.00	to	Angle Point 139
S.54°05'E.	89.35	to	Angle Point 140
S.54°02'E.	34.10	to	Angle Point 141
S.54°12'E.	100.00	to	Angle Point 142
S.33°40'W.	20.10	to	Angle Point 143
S.11°07'W.	12.80	to	Angle Point 144
S.46°50'W.	29.80	to	Angle Point 145
S.25°35'W.	21.71	to	Angle Point 146
S.16°00'W.	10.90	to	Angle Point 147
S.41°07'W.	7.08	to	Angle Point 148
S.31°50'W.	29.51	to	Angle Point 149
S.48°30'W.	12.62	to	Angle Point 150
S.66°24'W.	28.13	to	Angle Point 151
S.38°00'W.	37.38	to	Angle Point 152
S.38°09'W.	55.87	to	Angle Point 153
S.37°52'W.	19.80	to	Angle Point 154
S.38°00'W.	24.24	to	Angle Point 155
S.37°37'W.	6.91	to	Angle Point 156
S.37°51'W.	17.13	to	Angle Point 157
S.54°07'W.	8.92	to	Angle Point 158
S.27°45'W.	5.52	to	Angle Point 159
S.21°03'W.	5.39	to	Angle Point 160
S.37°43'W.	25.87	to	Angle Point 161
S.38°00'W.	26.27	to	Angle Point 162
S.38°07'W.	18.61	to	Angle Point 163
S.38°25'W.	14.64	to	Angle Point 164
S.38°37'W.	8.26	to	Angle Point 165
S.38°50'W.	24.65	to	Angle Point 166
S.39°05'W.	65.44	to	Angle Point 167
S.39°22'W.	9.04	to	Angle Point 168
S.39°12'W.	46.75	to	Angle Point 169
S.39°08'W.	37.82	to	Angle Point 170
S.39°13'W.	82.52	to	Angle Point 171
S.39°12'W.	10.44	to	N. Bdy. Sec. 2 T.27N., R.20E.

Reference should be made to Sheet 1 for details of the boundary survey.

UNITED STATES DEPARTMENT OF THE INTERIOR
BUREAU OF LAND MANAGEMENT
Washington, D. C. August 9, 1965

This plat is strictly conformable to the approved field notes, and the survey, having been correctly executed in accordance with the requirements of law and the regulations of this Bureau, is hereby accepted.

For the Director

R. A. Brown

Acting Chief, Division of Engineering

0 20 40 80 120 160 Chains
Scale In Chains

C - *Area Within The MANAGEMENT DISTRICT NO. 6 BOUNDARY, DECREE of SEPTEMBER 28, 1962*

RLP

NES

FCHP00795

ORIGINAL

19

33

BOUNDARY, MANAGEMENT DISTRICT NO. 6, HOPI INDIAN RESERVATION, ARIZONA

71st MILE CORNER + 58.22 CH's. TO THE 79th MILE CORNER + 78.89 CH's.

OFFICIALLY FILED 8-25-1965

From T.27N., R.20E.			
S.39°12'W.	41.80	to	Sec. Line 2 & 3
S.39°12'W.	54.89	to	Angle Point 172
S.39°10'W.	6.38	to	Sec. Line 3 & 10
S.39°10'W.	65.12	to	Sec. Line 9 & 10
S.39°10'W.	37.92	to	Sec. Line 9 & 16
S.39°10'W.	25.82	to	Angle Point 173
S.37°40'W.	5.56	to	Angle Point 174
S.39°13'W.	11.70	to	Angle Point 175
S.39°31'W.	22.39	to	Angle Point 176
S.39°16'W.	8.54	to	Angle Point 177
S.39°13'W.	14.76	to	Sec. Line 16 & 17
S.39°13'W.	14.21	to	Sec. Line 17 & 20
S.39°13'W.	47.49	to	Angle Point 178
S.39°16'W.	55.71	to	Sec. Line 20 & 29
S.39°16'W.	8.93	to	Sec. Line 29 & 30
S.39°16'W.	50.41	to	Angle Point 179
S.52°17'W.	4.35	to	Angle Point 180
S.49°27'W.	33.27	to	Angle Point 181
S.56°02'W.	8.25	to	Sec. Line 30 & 36 T.27N., R.19 & 20E.
S.56°02'W.	96.83	to	Sec. Line 35 & 36
S.56°02'W.	46.34	to	Sec. Line 2 & 35 T.26 & 27N., R.19E.

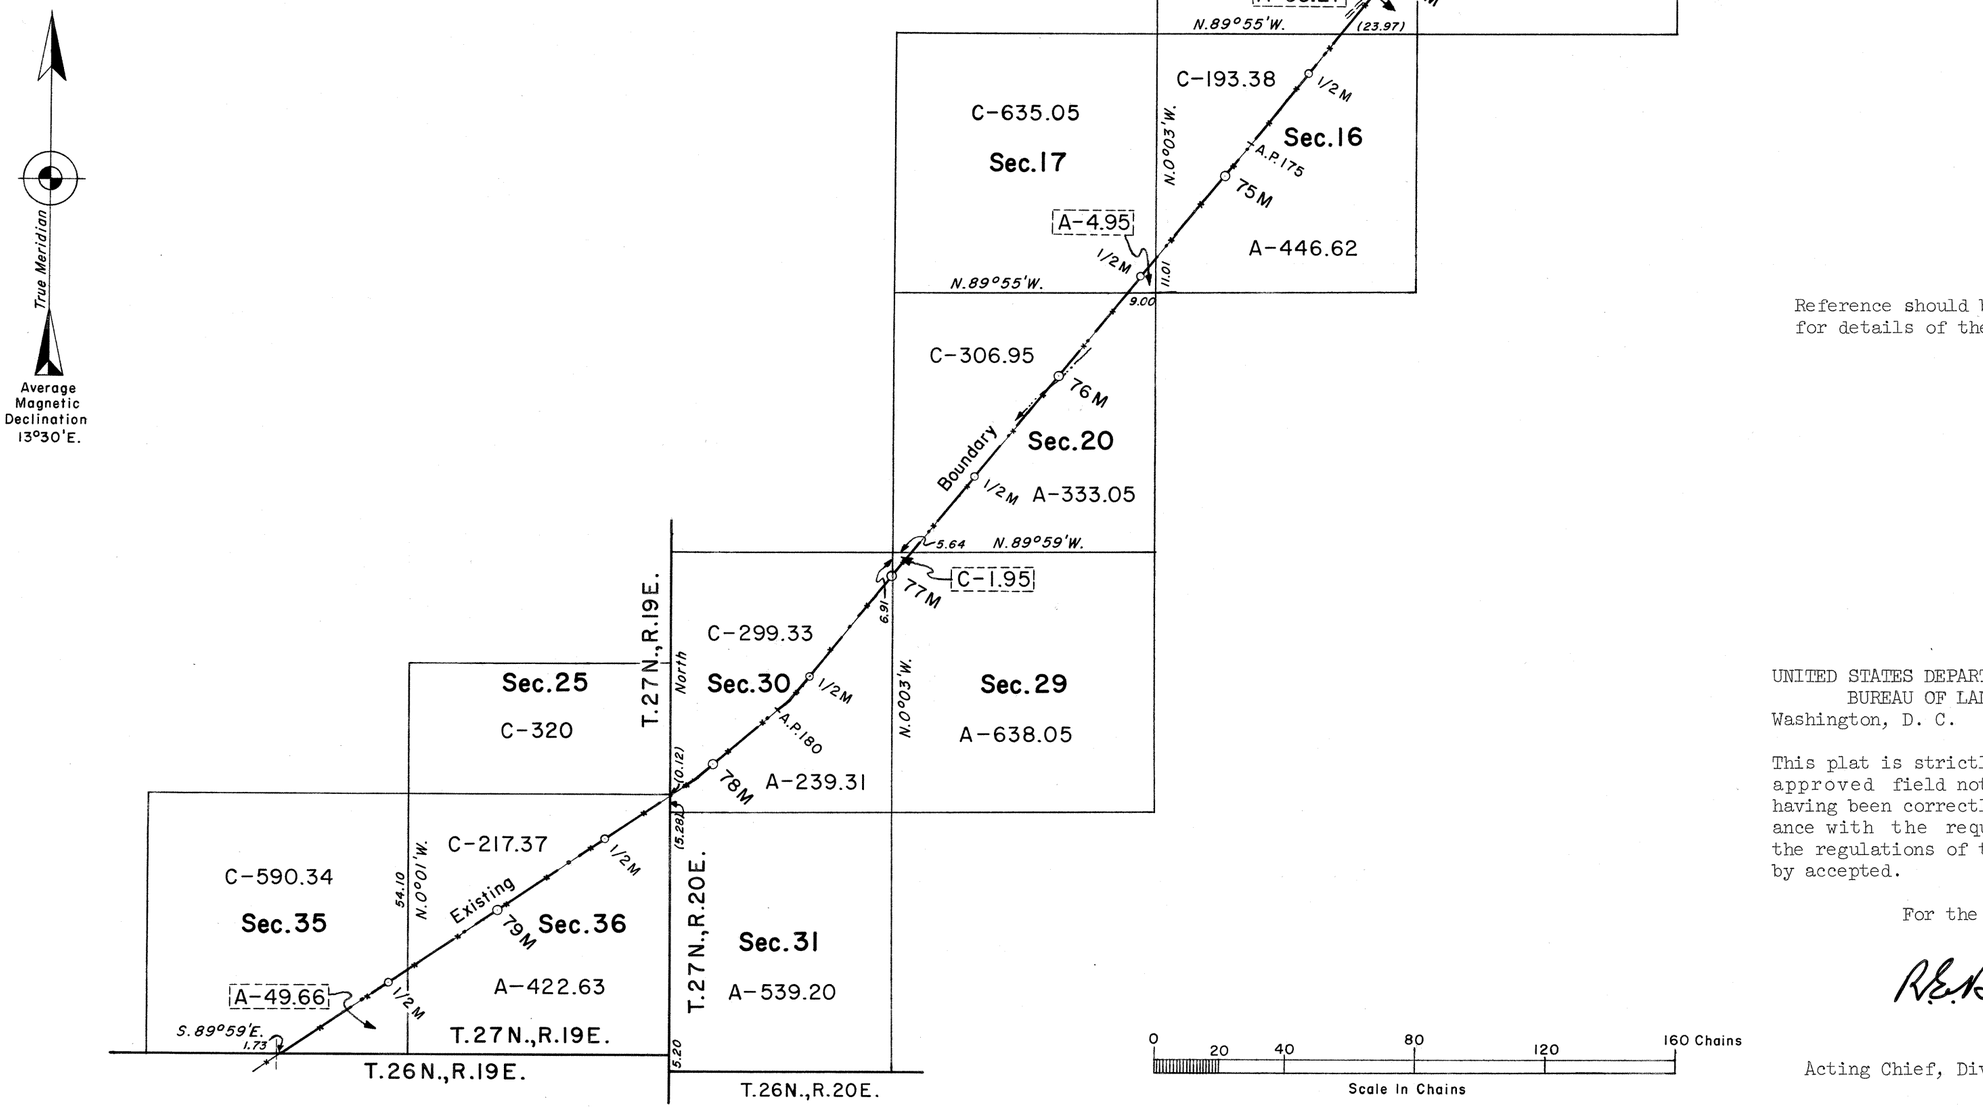

Reference should be made to Sheet 1 for details of the boundary survey.

UNITED STATES DEPARTMENT OF THE INTERIOR
BUREAU OF LAND MANAGEMENT
Washington, D. C. August 9, 1965

This plat is strictly conformable to the approved field notes, and the survey, having been correctly executed in accordance with the requirements of law and the regulations of this Bureau, is hereby accepted.

For the Director

R. E. Brown

Acting Chief, Division of Engineering

A— *Area Within The HOPI INDIAN RESERVATION BOUNDARY, E.O. of DECEMBER 16, 1882*
C— *Area Within The MANAGEMENT DISTRICT NO. 6 BOUNDARY, DECREE of SEPTEMBER 28, 1962*

RLP

NES

FCHP00796

ORIGINAL

BOUNDARY, MANAGEMENT DISTRICT NO. 6, HOPI INDIAN RESERVATION, ARIZONA

79th MILE CORNER + 78.89 CH's. TO THE 87th MILE CORNER + 34.50 CH's.

OFFICIALLY FILED 8-25-1965

From T. 26 & 27 N., R. 19 E.			
S.56°02'W.	28.18	to	Angle Point 182
S.21°04'W.	3.82	to	Angle Point 183
S.67°28'W.	4.10	to	Angle Point 184
N.71°35'W.	2.30	to	Angle Point 185
S.73°26'W.	7.54	to	Angle Point 186
S.64°00'E.	3.40	to	Angle Point 187
S.1°00'W.	1.80	to	Angle Point 188
S.44°30'W.	10.28	to	Sec. Line 2 & 3
S.44°30'W.	4.81	to	Angle Point 189
N.69°15'W.	2.80	to	Angle Point 190
S.1°15'W.	5.00	to	Angle Point 191
S.58°45'W.	12.00	to	Angle Point 192
S.76°45'W.	5.00	to	Angle Point 193
S.24°50'W.	3.60	to	Angle Point 194
S.72°33'W.	6.90	to	Angle Point 195
N.73°24'W.	3.60	to	Angle Point 196
S.30°17'W.	3.90	to	Angle Point 197
S.40°26'W.	1.60	to	Angle Point 198
N.73°16'W.	12.60	to	Angle Point 199
S.49°18'W.	8.96	to	Angle Point 200
S.65°04'W.	11.49	to	Angle Point 201
S.77°12'W.	5.79	to	Angle Point 202
N.68°35'W.	2.80	to	Angle Point 203
N.1°05'E.	6.10	to	Angle Point 204
S.60°05'W.	5.10	to	Angle Point 205
N.82°45'W.	2.17	to	Sec. Line 3 & 4
N.82°45'W.	1.53	to	Angle Point 206
S.55°56'W.	8.10	to	Angle Point 207
S.5°41'W.	3.80	to	Angle Point 208
S.70°16'W.	2.50	to	Angle Point 209
N.80°44'W.	7.30	to	Angle Point 210
S.63°35'W.	2.00	to	Angle Point 211
S.88°10'W.	8.00	to	Angle Point 212
S.38°12'W.	2.24	to	Angle Point 213
S.4°33'W.	3.30	to	Angle Point 214
S.59°54'W.	4.70	to	Angle Point 215
S.38°02'W.	4.00	to	Sec. Line 4 & 9
S.38°02'W.	5.80	to	Angle Point 216
S.53°25'W.	4.20	to	Angle Point 217
S.34°06'W.	9.20	to	Angle Point 218
S.46°27'W.	7.30	to	Angle Point 219
S.56°44'W.	6.50	to	Angle Point 220
S.13°33'W.	0.70	to	Angle Point 221
S.5°43'E.	8.90	to	Angle Point 222
S.39°40'E.	5.00	to	Angle Point 223
S.27°23'E.	5.40	to	Angle Point 224
S.60°50'W.	4.20	to	Angle Point 225
S.0°35'W.	8.60	to	Angle Point 226
S.69°00'W.	2.20	to	Angle Point 227
N.82°24'W.	2.40	to	Angle Point 228
N.17°24'W.	2.90	to	Angle Point 229
N.59°54'W.	1.80	to	Angle Point 230
S.51°05'W.	4.90	to	Angle Point 231
S.29°23'E.	5.70	to	Angle Point 232
S.70°10'W.	7.40	to	Angle Point 233
S.9°01'E.	3.20	to	Angle Point 234
S.75°58'W.	4.60	to	Angle Point 235
S.28°43'W.	5.40	to	Angle Point 236
S.52°31'W.	1.93	to	Sec. Line 8 & 9
S.52°31'W.	5.47	to	Angle Point 237
S.18°22'W.	3.90	to	Angle Point 238
S.59°52'W.	4.30	to	Angle Point 239
S.54°24'W.	2.65	to	Sec. Line 8 & 17
S.54°24'W.	5.45	to	Angle Point 240
N.69°04'W.	3.90	to	Angle Point 241
S.46°37'W.	1.60	to	Angle Point 242
S.9°17'E.	5.50	to	Angle Point 243
S.77°45'W.	3.60	to	Angle Point 244
S.19°45'W.	2.80	to	Angle Point 245

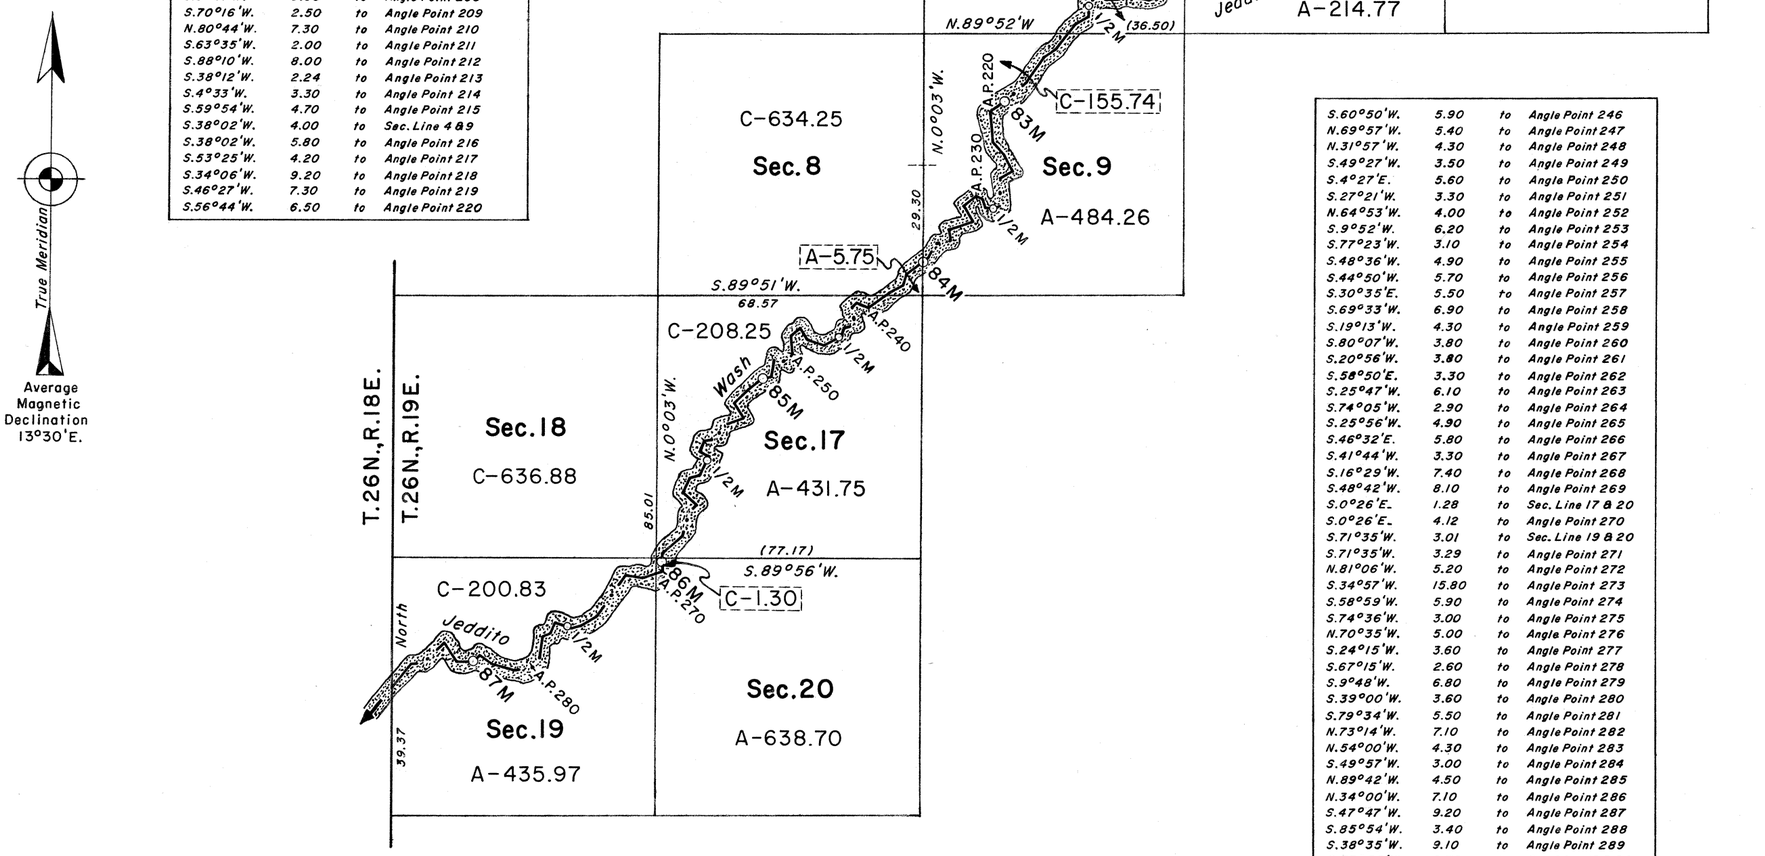

S.60°50'W.	5.90	to	Angle Point 246
N.69°57'W.	5.40	to	Angle Point 247
N.31°57'W.	4.30	to	Angle Point 248
S.49°27'W.	3.50	to	Angle Point 249
S.4°27'E.	5.60	to	Angle Point 250
S.27°21'W.	3.30	to	Angle Point 251
N.64°53'W.	4.00	to	Angle Point 252
S.9°52'W.	6.20	to	Angle Point 253
S.77°23'W.	3.10	to	Angle Point 254
S.48°36'W.	4.90	to	Angle Point 255
S.44°50'W.	5.70	to	Angle Point 256
S.30°35'E.	5.50	to	Angle Point 257
S.69°33'W.	6.90	to	Angle Point 258
S.19°13'W.	4.30	to	Angle Point 259
S.80°07'W.	3.80	to	Angle Point 260
S.20°56'W.	3.80	to	Angle Point 261
S.58°50'E.	3.30	to	Angle Point 262
S.25°47'W.	6.10	to	Angle Point 263
S.74°05'W.	2.90	to	Angle Point 264
S.25°56'W.	4.90	to	Angle Point 265
S.46°32'E.	5.80	to	Angle Point 266
S.41°44'W.	3.30	to	Angle Point 267
S.16°29'W.	7.40	to	Angle Point 268
S.48°42'W.	8.10	to	Angle Point 269
S.0°26'E.	1.28	to	Sec. Line 17 & 20
S.0°26'E.	4.12	to	Angle Point 270
S.71°35'W.	3.01	to	Sec. Line 19 & 20
S.71°35'W.	3.29	to	Angle Point 271
N.81°06'W.	5.20	to	Angle Point 272
S.34°57'W.	15.80	to	Angle Point 273
S.58°59'W.	5.90	to	Angle Point 274
S.74°36'W.	3.00	to	Angle Point 275
N.70°35'W.	5.00	to	Angle Point 276
S.24°15'W.	3.60	to	Angle Point 277
S.67°15'W.	2.60	to	Angle Point 278
S.9°48'W.	6.80	to	Angle Point 279
S.39°00'W.	3.60	to	Angle Point 280
S.79°34'W.	5.50	to	Angle Point 281
N.73°14'W.	7.10	to	Angle Point 282
N.54°00'W.	4.30	to	Angle Point 283
S.49°57'W.	3.00	to	Angle Point 284
N.89°42'W.	4.50	to	Angle Point 285
N.34°00'W.	7.10	to	Angle Point 286
S.47°47'W.	9.20	to	Angle Point 287
S.85°54'W.	3.40	to	Angle Point 288
S.38°35'W.	9.10	to	Angle Point 289
S.33°29'W.	0.70	to	Sec. Line 19 & 24 T. 26 N., R. 18 & 19 E.

Reference should be made to Sheet 1 for details of the boundary survey.

0 20 40 80 120 160 Chains

Scale In Chains

A — *Area Within The HOPI INDIAN RESERVATION BOUNDARY, E.O. of DECEMBER 16, 1882*
C — *Area Within The MANAGEMENT DISTRICT NO. 6 BOUNDARY, DECREE of SEPTEMBER 28, 1962*

UNITED STATES DEPARTMENT OF THE INTERIOR
BUREAU OF LAND MANAGEMENT
Washington, D. C. August 9, 1965

This plat is strictly conformable to the approved field notes, and the survey, having been correctly executed in accordance with the requirements of law and the regulations of this Bureau, is hereby accepted.

For the Director

R.E. Brown

Acting Chief, Division of Engineering

RLP

INES

FCHP00797

ORIGINAL

BOUNDARY, MANAGEMENT DISTRICT NO. 6, HOPI INDIAN RESERVATION, ARIZONA

87th MILE CORNER +34.50 CH's. TO THE 96th MILE CORNER +26.51 CH's.

OFFICIALLY FILED 8-25-1965

From T.26N., R.18 & 19E.			
S.33°29'W.	5.50	to	Angle Point 290
S.42°53'W.	6.10	to	Angle Point 291
S.28°56'W.	8.80	to	Angle Point 292
S.55°08'W.	4.40	to	Angle Point 293
S.46°36'W.	8.10	to	Angle Point 294
S.39°33'W.	6.20	to	Angle Point 295
S.43°03'W.	7.10	to	Angle Point 296
S.62°44'W.	7.30	to	Angle Point 297
S.33°27'W.	1.47	to	Sec. Line 24 & 25
S.33°27'W.	4.03	to	Angle Point 298
S.61°06'W.	3.80	to	Angle Point 299
S.25°53'W.	3.20	to	Angle Point 300
S.43°40'W.	9.20	to	Angle Point 301
N.85°32'W.	3.60	to	Angle Point 302
S.27°43'W.	4.00	to	Angle Point 303
S.39°42'W.	2.70	to	Angle Point 304
S.40°47'W.	10.20	to	Angle Point 305
S.33°42'W.	6.40	to	Angle Point 306
S.8°57'E.	3.80	to	Angle Point 307
S.48°23'W.	5.50	to	Angle Point 308
S.3°10'W.	3.90	to	Angle Point 309
S.24°07'E.	4.80	to	Angle Point 310
N.82°04'W.	5.70	to	Angle Point 311
S.29°24'W.	9.10	to	Angle Point 312
S.40°02'W.	0.38	to	Sec. Line 25 & 26
S.40°02'W.	8.72	to	Angle Point 313
S.27°45'W.	6.80	to	Angle Point 314
S.16°40'W.	4.50	to	Angle Point 315
S.84°27'W.	5.70	to	Angle Point 316
S.64°47'W.	1.60	to	Angle Point 317
S.31°04'W.	6.40	to	Sec. Line 26 & 35
S.31°04'W.	1.20	to	Angle Point 318
S.50°36'W.	6.50	to	Angle Point 319
S.66°34'W.	5.40	to	Angle Point 320
S.15°20'W.	2.00	to	Angle Point 321
S.62°42'W.	6.20	to	Angle Point 322
S.72°25'W.	3.90	to	Angle Point 323
S.69°32'W.	4.50	to	Angle Point 324
S.82°31'W.	5.90	to	Angle Point 325
S.55°32'W.	4.80	to	Angle Point 326
S.81°31'W.	3.20	to	Angle Point 327
N.56°57'W.	1.50	to	Angle Point 328
N.73°33'W.	3.20	to	Angle Point 329
S.87°37'W.	7.50	to	Angle Point 330
S.81°28'W.	4.40	to	Angle Point 331
S.79°33'W.	5.43	to	Sec. Line 34 & 35
S.79°33'W.	10.19	to	Angle Point 332
N.24°03'W.	7.78	to	Angle Point 333
N.58°15'W.	11.90	to	Angle Point 334
S.70°46'W.	5.40	to	Angle Point 335
N.82°41'W.	13.00	to	Angle Point 336
S.66°40'W.	5.70	to	Angle Point 337
S.30°44'W.	7.40	to	Angle Point 338
S.88°34'W.	5.30	to	Angle Point 339
S.54°56'W.	10.10	to	Angle Point 340
S.39°19'W.	24.88	to	Sec. Line 33 & 34
S.39°19'W.	4.62	to	Angle Point 341
S.12°36'W.	7.70	to	Angle Point 342
S.13°54'W.	12.20	to	Angle Point 343
S.27°34'W.	7.60	to	Angle Point 344
S.9°36'E.	4.70	to	Angle Point 345
S.41°02'W.	5.40	to	Angle Point 346
S.27°07'W.	0.03	to	Sec. Line 4 & 33
			T.25 & 26N., R.18E.
S.27°07'W.	9.47	to	Angle Point 347
S.50°57'W.	7.80	to	Angle Point 348
S.41°32'W.	12.10	to	Angle Point 349
S.24°02'W.	5.00	to	Angle Point 350
S.37°25'W.	6.90	to	Angle Point 351
S.50°26'W.	3.10	to	Angle Point 352
S.63°07'W.	9.30	to	Angle Point 353
S.83°14'W.	5.90	to	Angle Point 354
S.27°28'W.	10.70	to	Angle Point 355

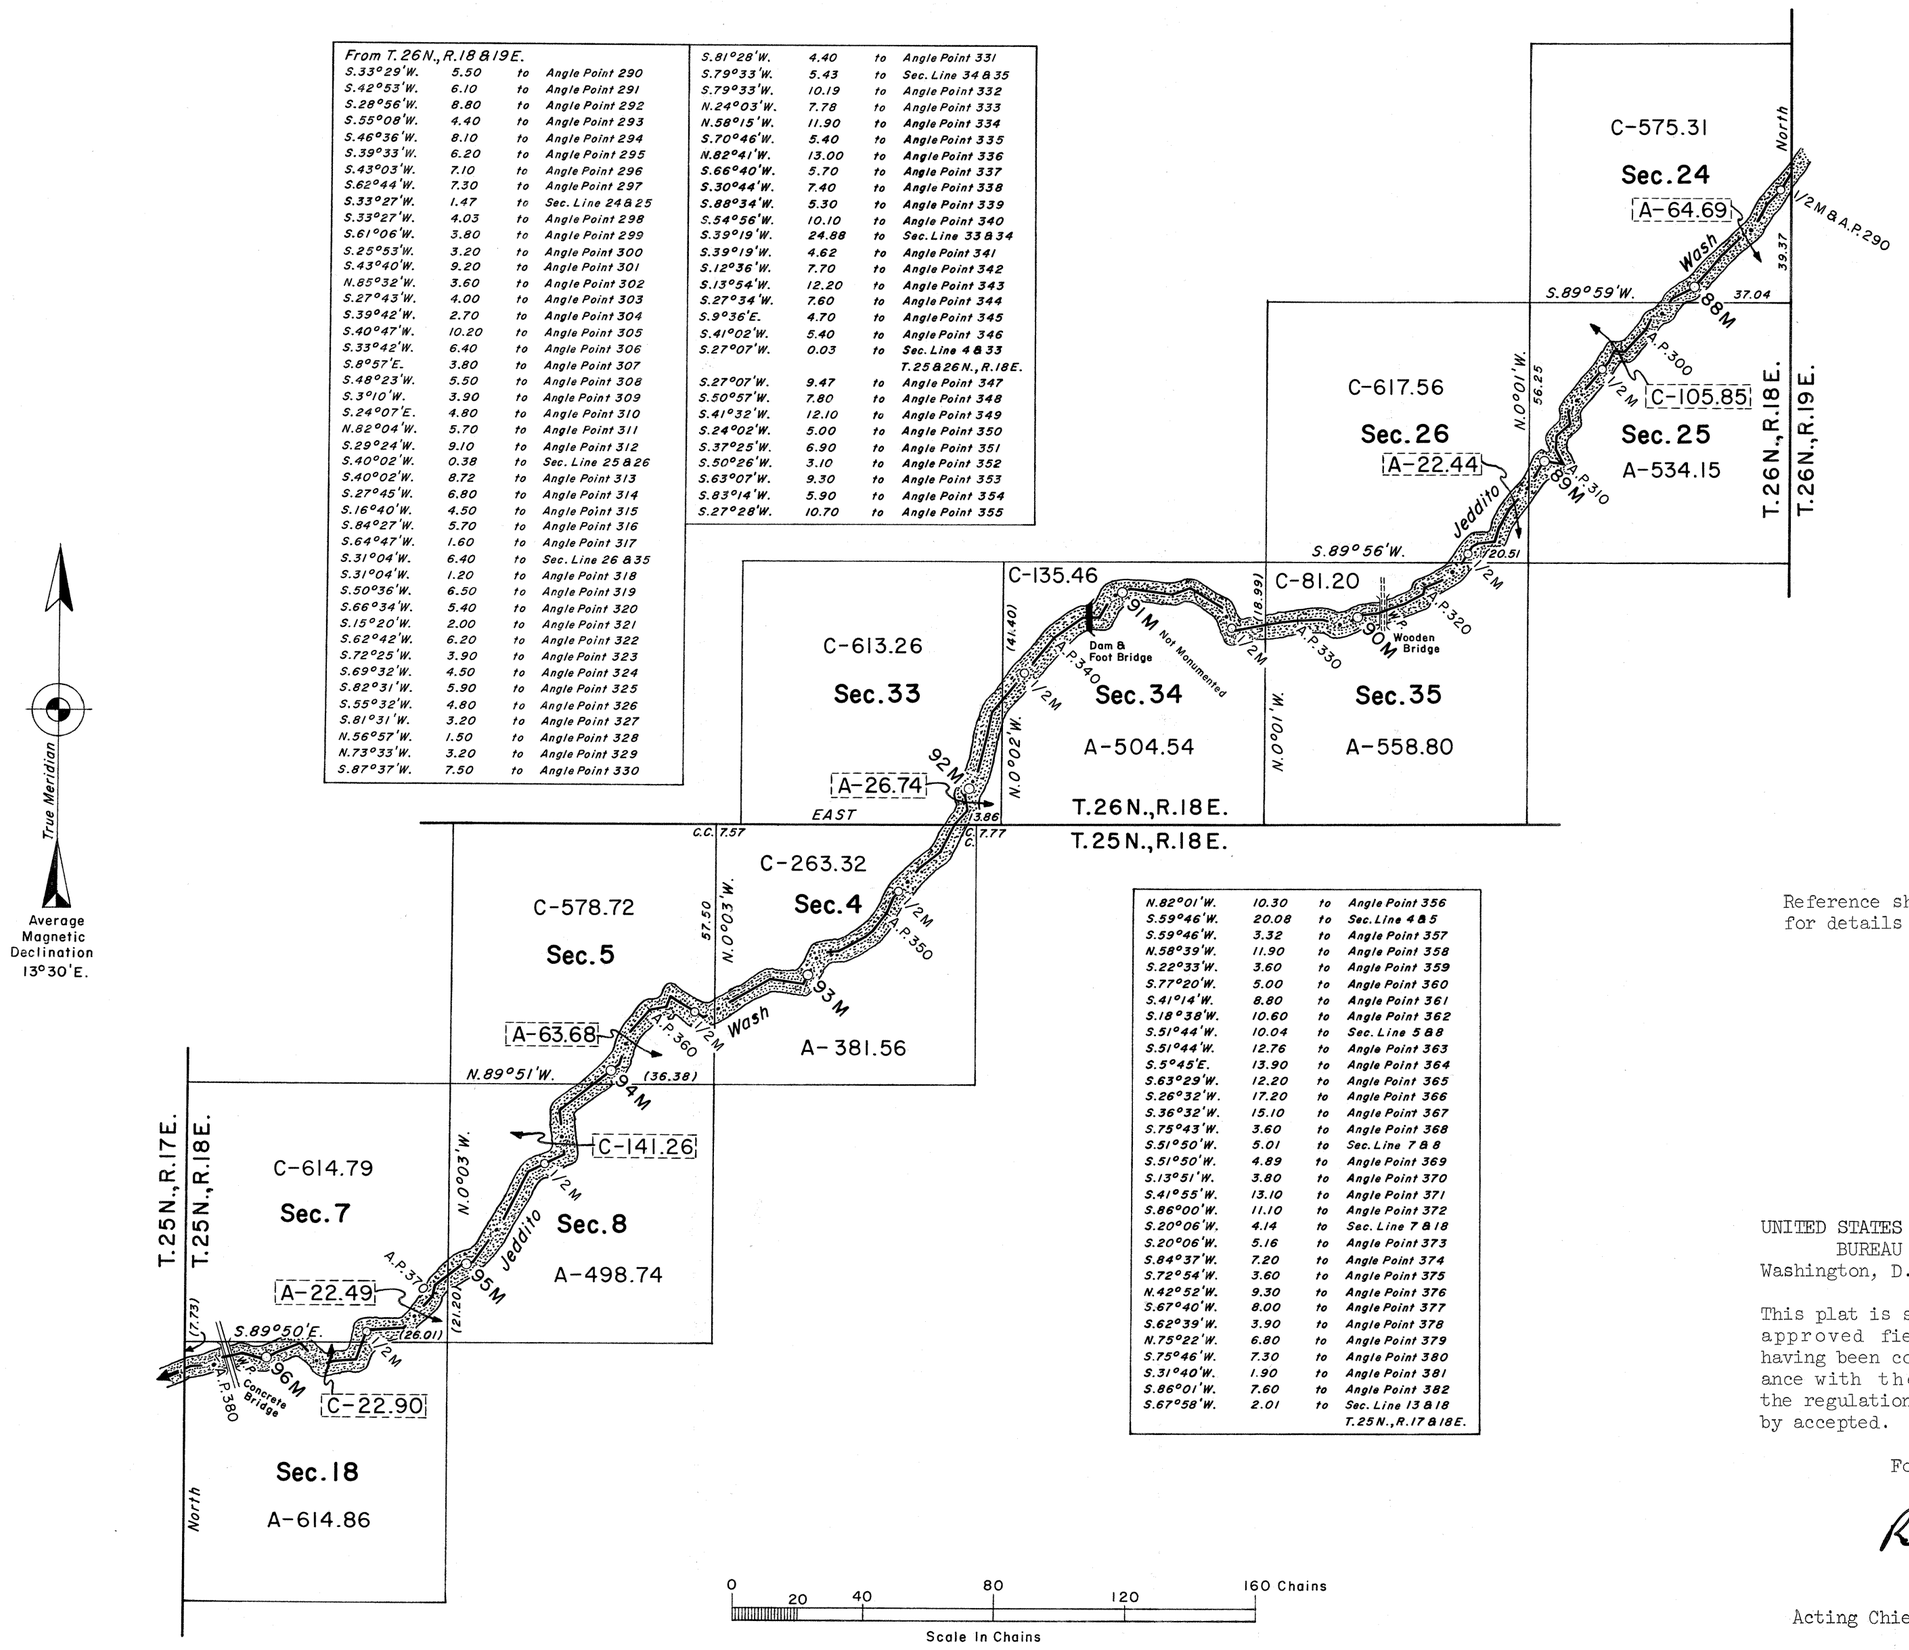

N.82°01'W.	10.30	to	Angle Point 356
S.59°46'W.	20.08	to	Sec. Line 4 & 5
S.59°46'W.	3.32	to	Angle Point 357
N.58°39'W.	11.90	to	Angle Point 358
S.22°33'W.	3.60	to	Angle Point 359
S.77°20'W.	5.00	to	Angle Point 360
S.41°14'W.	8.80	to	Angle Point 361
S.18°38'W.	10.60	to	Angle Point 362
S.51°44'W.	10.04	to	Sec. Line 5 & 8
S.51°44'W.	12.76	to	Angle Point 363
S.5°45'E.	13.90	to	Angle Point 364
S.63°29'W.	12.20	to	Angle Point 365
S.26°32'W.	17.20	to	Angle Point 366
S.36°32'W.	15.10	to	Angle Point 367
S.75°43'W.	3.60	to	Angle Point 368
S.51°50'W.	5.01	to	Sec. Line 7 & 8
S.51°50'W.	4.89	to	Angle Point 369
S.13°51'W.	3.80	to	Angle Point 370
S.41°55'W.	13.10	to	Angle Point 371
S.86°00'W.	11.10	to	Angle Point 372
S.20°06'W.	4.14	to	Sec. Line 7 & 18
S.20°06'W.	5.16	to	Angle Point 373
S.84°37'W.	7.20	to	Angle Point 374
S.72°54'W.	3.60	to	Angle Point 375
N.42°52'W.	9.30	to	Angle Point 376
S.67°40'W.	8.00	to	Angle Point 377
S.62°39'W.	3.90	to	Angle Point 378
N.75°22'W.	6.80	to	Angle Point 379
S.75°46'W.	7.30	to	Angle Point 380
S.31°40'W.	1.90	to	Angle Point 381
S.86°01'W.	7.60	to	Angle Point 382
S.67°58'W.	2.01	to	Sec. Line 13 & 18
			T.25N., R.17 & 18E.

A — Area Within The HOPI INDIAN RESERVATION BOUNDARY, E.O. of DECEMBER 16, 1882
C — Area Within The MANAGEMENT DISTRICT NO. 6 BOUNDARY, DECREE of SEPTEMBER 28, 1962

Reference should be made to Sheet 1 for details of the boundary survey.

UNITED STATES DEPARTMENT OF THE INTERIOR
BUREAU OF LAND MANAGEMENT
Washington, D. C. August 9, 1965

This plat is strictly conformable to the approved field notes, and the survey, having been correctly executed in accordance with the requirements of law and the regulations of this Bureau, is hereby accepted.

For the Director

R. E. Brown

Acting Chief, Division of Engineering

RLP

NES

FCHP00798

ORIGINAL

36

22

BOUNDARY, MANAGEMENT DISTRICT NO. 6, HOPI INDIAN RESERVATION, ARIZONA

96th MILE CORNER + 26.51 CH's. TO THE 104th MILE CORNER + 50.81 CH's.

OFFICIALLY FILED 8-25-1965

From T.25N., R.17&18E.			
S.67°58'W.	0.29	to	Angle Point 383
N.84°01'W.	4.30	to	Angle Point 384
S.56°09'W.	6.10	to	Angle Point 385
S.16°39'W.	1.30	to	Angle Point 386
S.52°55'W.	6.50	to	Angle Point 387
S.51°11'W.	6.10	to	Angle Point 388
S.19°50'W.	4.40	to	Angle Point 389
S.65°12'W.	6.20	to	Angle Point 390
N.79°03'W.	4.60	to	Angle Point 391
S.46°40'W.	6.10	to	Angle Point 392
N.88°32'W.	4.30	to	Angle Point 393
S.38°20'W.	6.90	to	Angle Point 394
N.72°28'W.	5.80	to	Angle Point 395
S.58°43'W.	7.20	to	Angle Point 396
S.68°08'W.	5.20	to	Angle Point 397
N.64°33'W.	3.60	to	Angle Point 398
S.88°27'W.	4.90	to	Angle Point 399
S.67°17'W.	6.00	to	Angle Point 400
S.44°32'W.	6.20	to	Angle Point 401
S.70°15'W.	0.80	to	Sec. Line 13&14
S.70°15'W.	2.10	to	Angle Point 402
S.46°16'W.	5.70	to	Angle Point 403
S.5°10'W.	2.40	to	Angle Point 404
S.50°04'W.	4.40	to	Angle Point 405
S.19°28'W.	5.50	to	Angle Point 406
S.84°12'W.	4.40	to	Angle Point 407
S.37°55'W.	4.80	to	Angle Point 408
S.54°11'W.	5.50	to	Angle Point 409
S.27°15'W.	3.90	to	Angle Point 410
S.0°21'E.	6.50	to	Angle Point 411
S.48°18'W.	4.68	to	Sec. Line 14&23
S.48°18'W.	1.22	to	Angle Point 412
S.0°26'E.	8.60	to	Angle Point 413
S.13°01'W.	4.60	to	Angle Point 414
S.10°17'E.	5.60	to	Angle Point 415
S.78°16'W.	6.30	to	Angle Point 416
S.33°05'W.	5.40	to	Angle Point 417
S.12°48'W.	7.00	to	Angle Point 418
S.46°30'W.	6.40	to	Angle Point 419
S.27°58'W.	3.00	to	Angle Point 420
S.0°57'E.	2.20	to	Angle Point 421
S.53°11'W.	6.60	to	Angle Point 422
N.80°15'W.	4.70	to	Angle Point 423
N.41°39'W.	6.10	to	Angle Point 424
S.63°26'W.	7.50	to	Angle Point 425
S.34°20'W.	6.00	to	Angle Point 426
S.36°44'W.	4.70	to	Angle Point 427
S.70°29'W.	5.90	to	Angle Point 428
S.45°52'W.	2.12	to	Sec. Line 22&23
S.45°52'W.	5.58	to	Angle Point 429
N.83°58'W.	3.30	to	Angle Point 430
S.28°38'W.	5.10	to	Angle Point 431
S.52°47'W.	8.80	to	Angle Point 432
S.5°44'W.	4.70	to	Angle Point 433
S.5°21'E.	4.40	to	Angle Point 434
S.32°14'W.	2.51	to	Sec. Line 22&27
S.32°14'W.	2.59	to	Angle Point 435
S.63°45'W.	6.60	to	Angle Point 436
S.19°15'W.	7.70	to	Angle Point 437
S.2°45'W.	3.20	to	Angle Point 438
S.33°01'W.	5.60	to	Angle Point 439
S.1°02'W.	4.60	to	Angle Point 440
S.58°15'W.	4.00	to	Angle Point 441
S.36°15'W.	3.70	to	Angle Point 442
S.49°45'W.	5.50	to	Angle Point 443
S.25°28'W.	4.10	to	Angle Point 444
S.57°57'W.	6.40	to	Angle Point 445
S.11°15'W.	2.50	to	Angle Point 446
S.78°47'W.	4.30	to	Angle Point 447
S.43°30'W.	8.80	to	Angle Point 448
S.81°50'W.	3.90	to	Angle Point 449
S.36°45'W.	13.00	to	Angle Point 450
S.39°58'W.	14.40	to	Angle Point 451
S.50°00'W.	0.52	to	Sec. Line 27&28
S.50°00'W.	11.81	to	Sec. Line 28&33
S.50°00'W.	10.77	to	Angle Point 452
S.59°30'W.	11.70	to	Angle Point 453
S.3°00'W.	3.50	to	Angle Point 454
S.56°58'E.	4.40	to	Angle Point 455

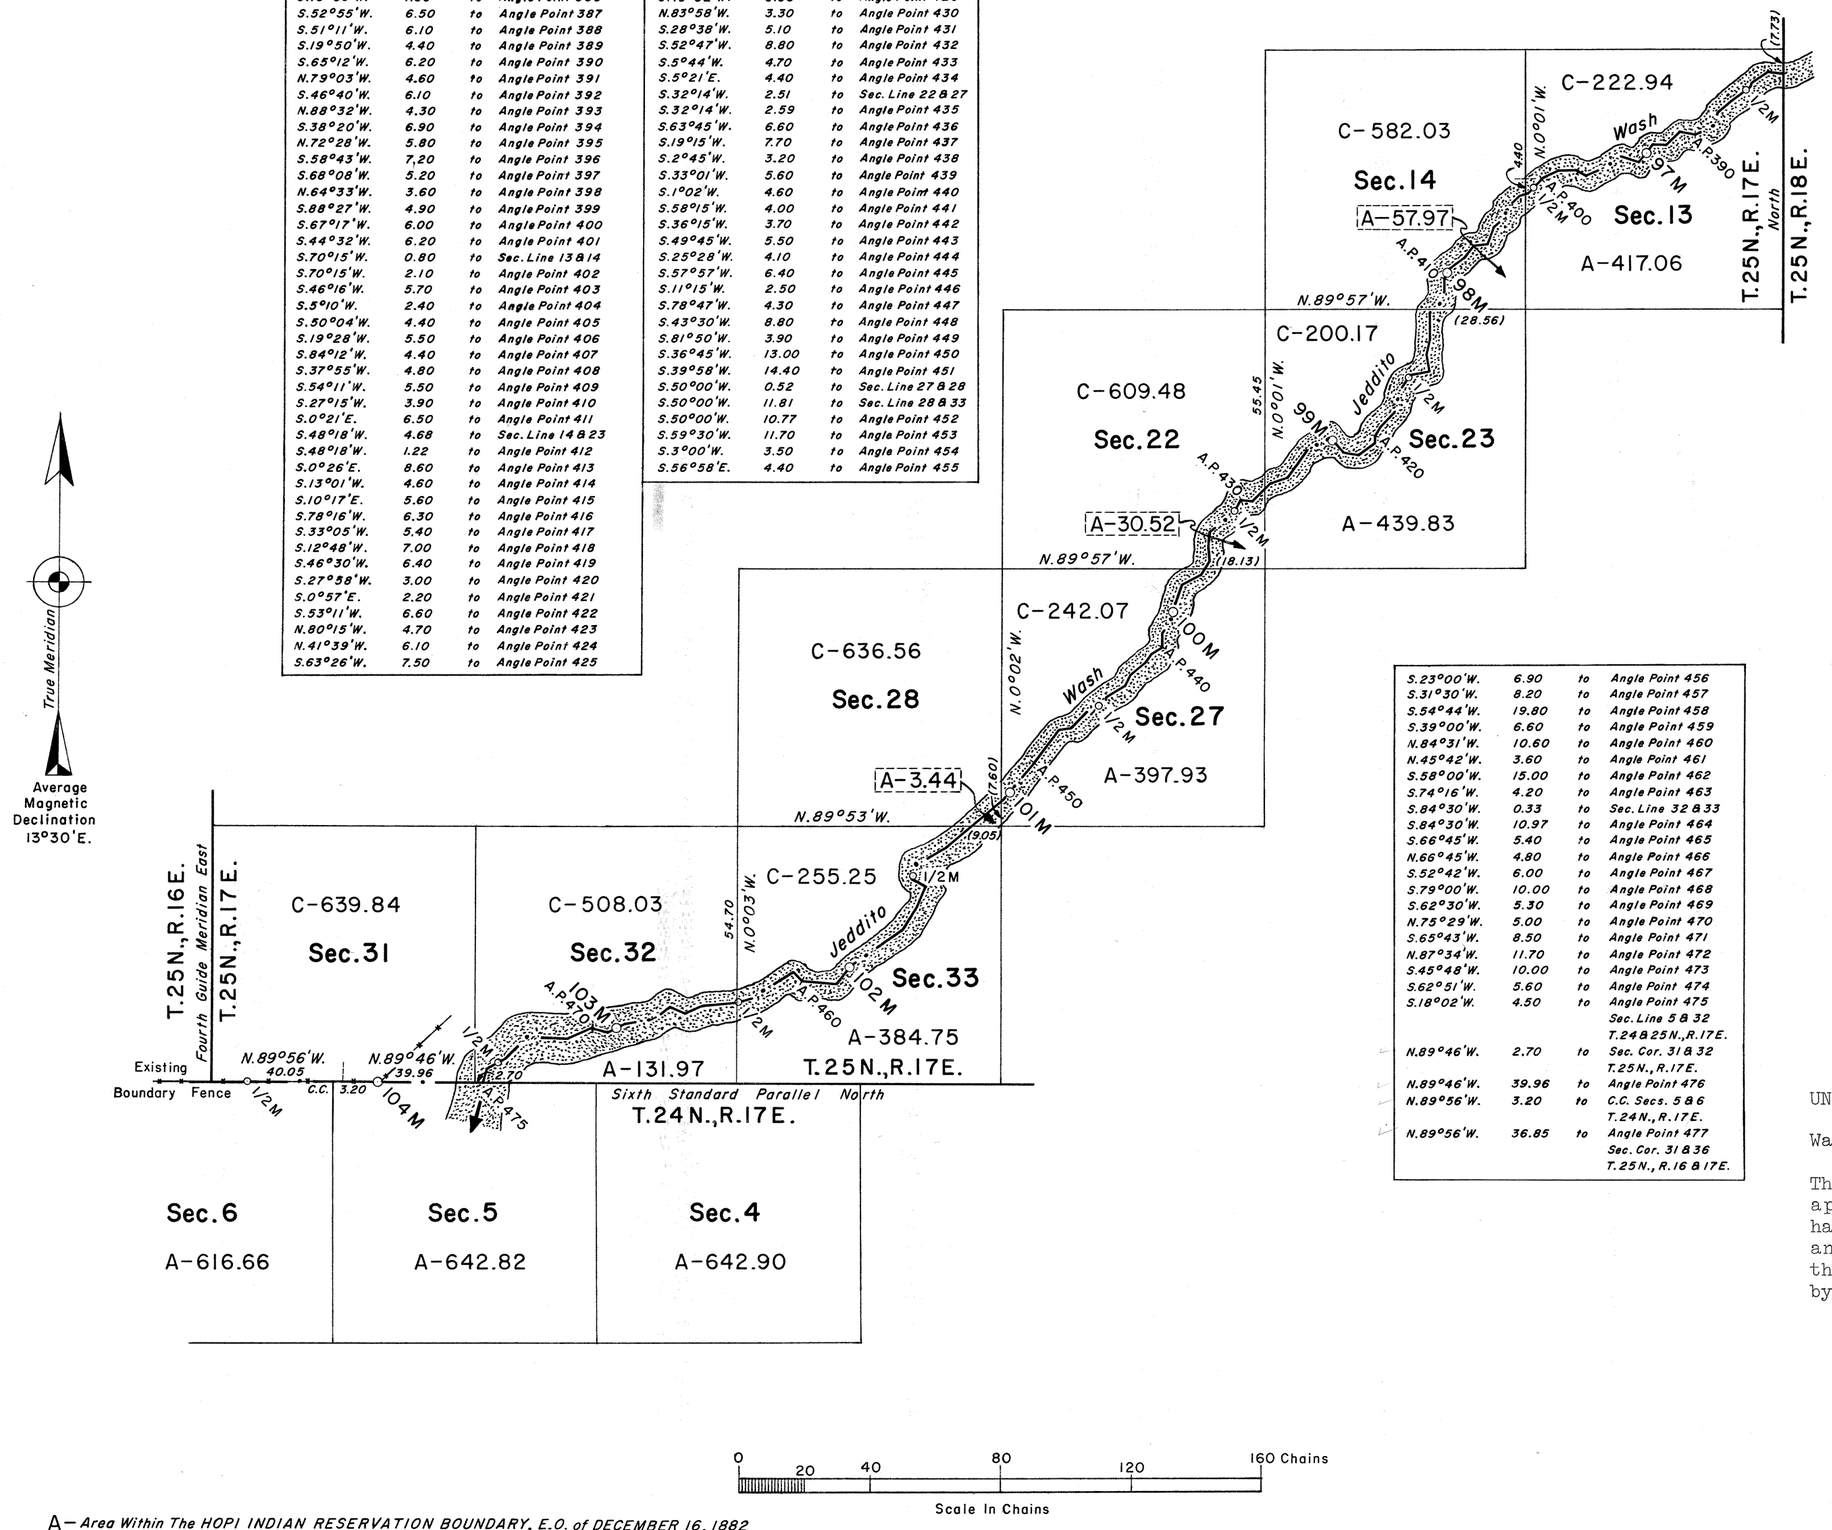

A — Area Within The HOPI INDIAN RESERVATION BOUNDARY, E.O. of DECEMBER 16, 1882
C — Area Within The MANAGEMENT DISTRICT NO.6 BOUNDARY, DECREE of SEPTEMBER 28, 1962

S.23°00'W.	6.90	to	Angle Point 456
S.31°30'W.	8.20	to	Angle Point 457
S.54°44'W.	19.80	to	Angle Point 458
S.39°00'W.	6.60	to	Angle Point 459
N.84°31'W.	10.60	to	Angle Point 460
N.45°42'W.	3.60	to	Angle Point 461
S.58°00'W.	15.00	to	Angle Point 462
S.74°16'W.	4.20	to	Angle Point 463
S.84°30'W.	0.33	to	Sec. Line 32&33
S.84°30'W.	10.97	to	Angle Point 464
S.66°45'W.	5.40	to	Angle Point 465
N.66°45'W.	4.80	to	Angle Point 466
S.52°42'W.	6.00	to	Angle Point 467
S.79°00'W.	10.00	to	Angle Point 468
S.62°30'W.	5.30	to	Angle Point 469
N.75°29'W.	5.00	to	Angle Point 470
S.65°43'W.	8.50	to	Angle Point 471
N.87°34'W.	11.70	to	Angle Point 472
S.45°48'W.	10.00	to	Angle Point 473
S.62°51'W.	5.60	to	Angle Point 474
S.18°02'W.	4.50	to	Angle Point 475
			Sec. Line 5&32 T.24&25N., R.17E.
N.89°46'W.	2.70	to	Sec. Cor. 31&32 T.25N., R.17E.
N.89°46'W.	39.96	to	Angle Point 476
N.89°56'W.	3.20	to	C.C. Secs. 5&6 T.24N., R.17E.
N.89°56'W.	36.85	to	Angle Point 477 Sec. Cor. 31&36 T.25N., R.16&17E.

Reference should be made to Sheet 1 for details of the boundary survey.

UNITED STATES DEPARTMENT OF THE INTERIOR
BUREAU OF LAND MANAGEMENT
Washington, D. C. August 9, 1965

This plat is strictly conformable to the approved field notes, and the survey, having been correctly executed in accordance with the requirements of law and the regulations of this Bureau, is hereby accepted.

For the Director

R.E. Brown

Acting Chief, Division of Engineering

RLP

INES

FCHP00799

ORIGINAL

37

23

BOUNDARY, MANAGEMENT DISTRICT NO. 6, HOPI INDIAN RESERVATION, ARIZONA

104th MILE CORNER + 50.81 CH's. TO THE 112th MILE CORNER + 39.00 CH's.

OFFICIALLY FILED 8-25-1965

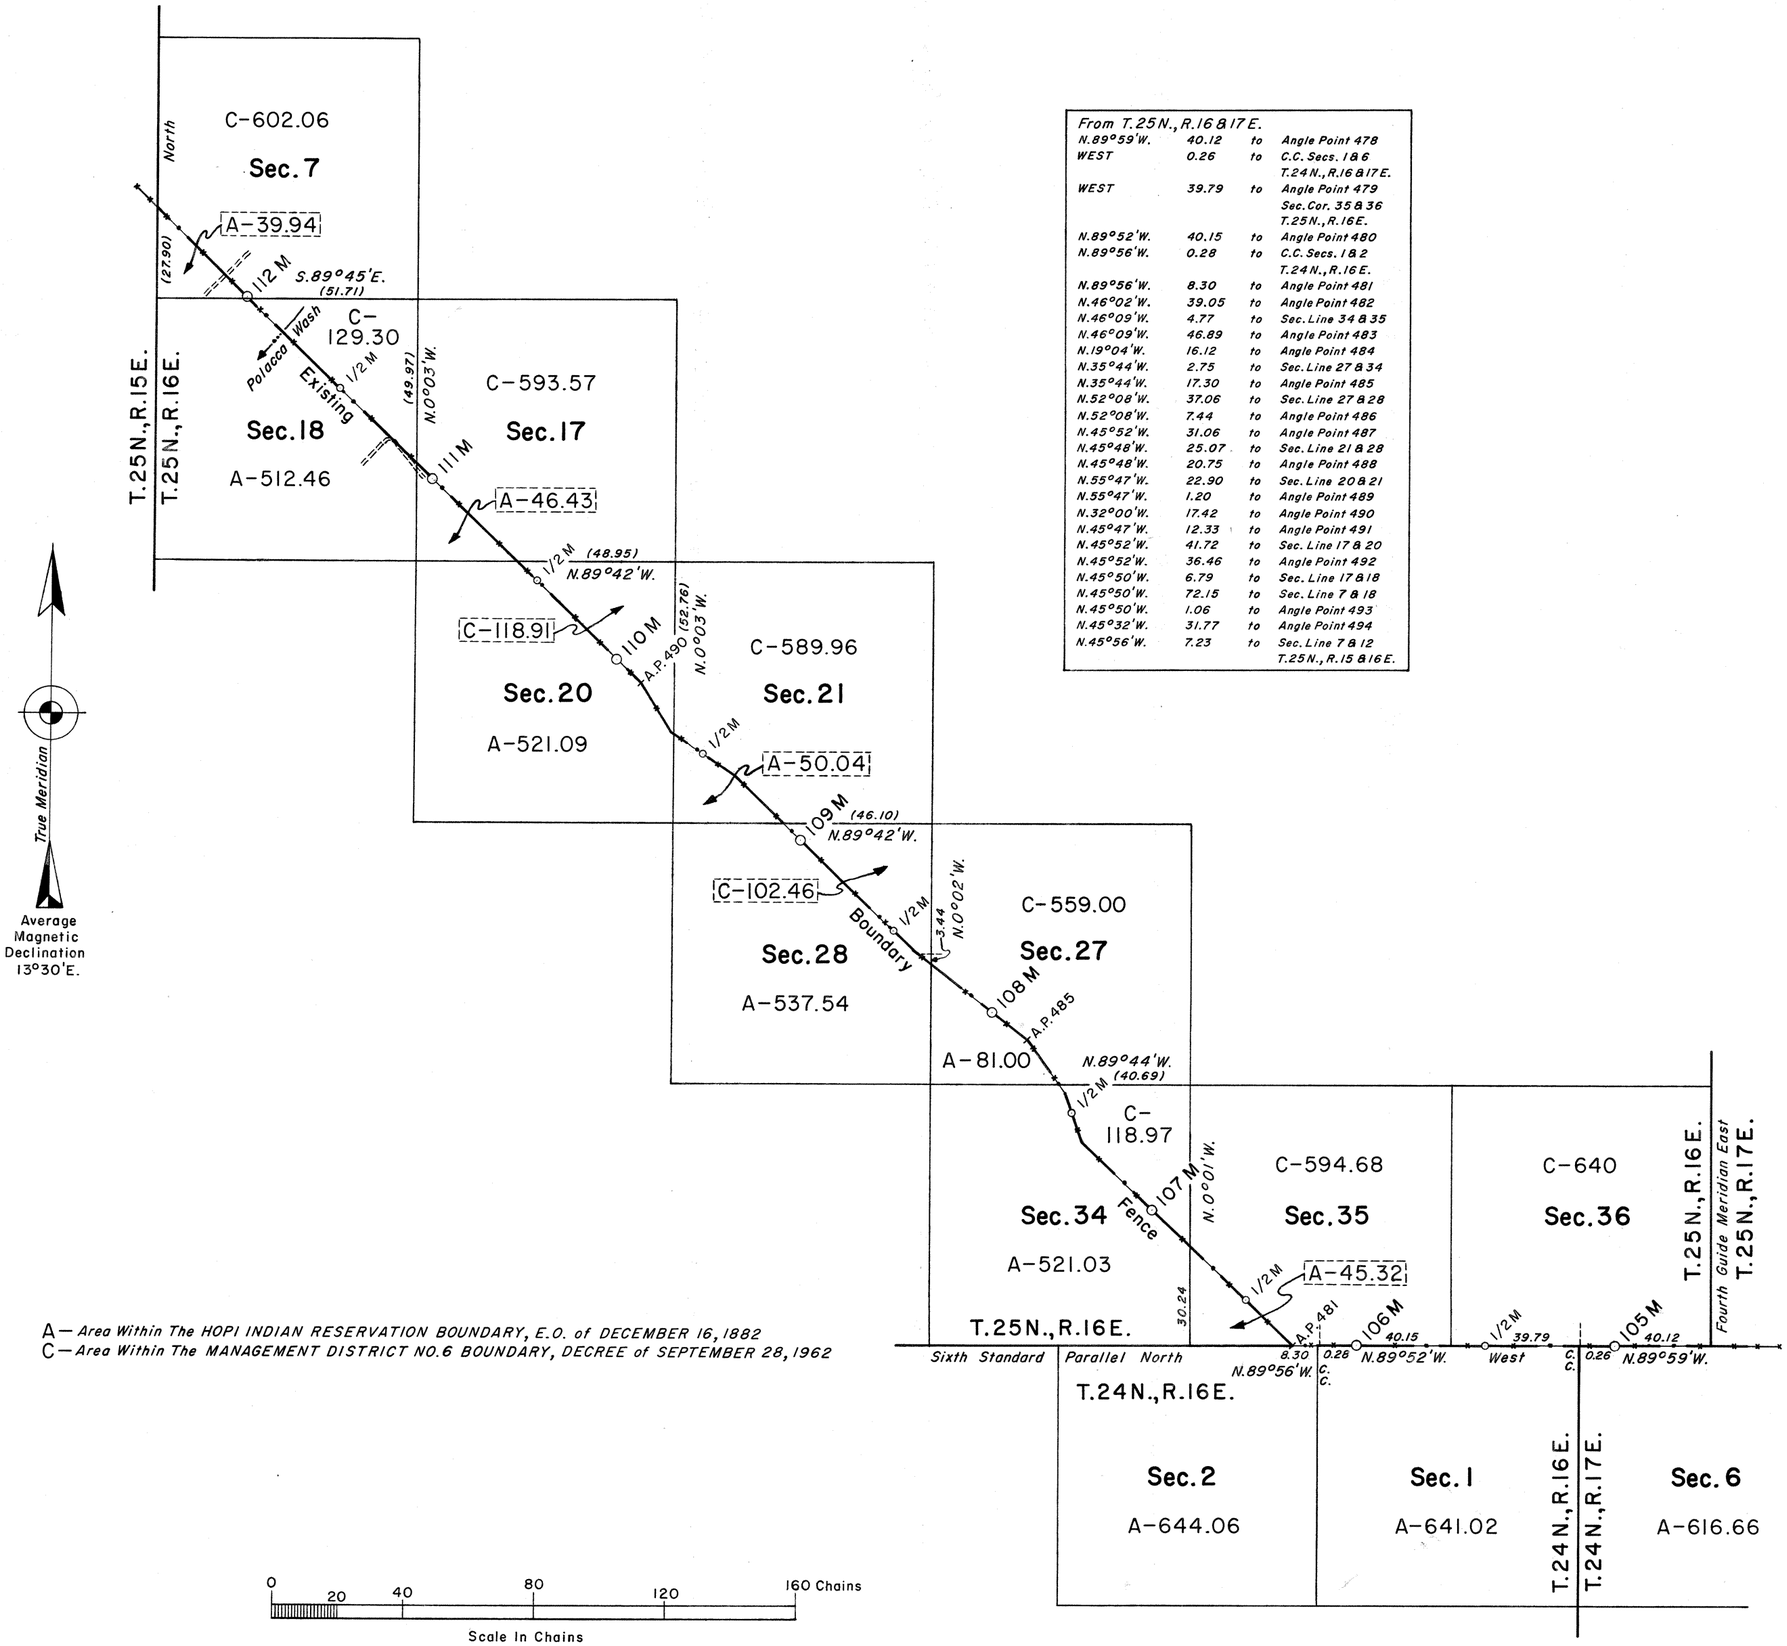

From T.25N., R.16 & 17E.			
N.89°59'W.	40.12	to	Angle Point 478
WEST	0.26	to	C.C. Secs. 1 & 6 T.24N., R.16 & 17E.
WEST	39.79	to	Angle Point 479 Sec. Cor. 35 & 36 T.25N., R.16E.
N.89°52'W.	40.15	to	Angle Point 480
N.89°56'W.	0.28	to	C.C. Secs. 1 & 2 T.24N., R.16E.
N.89°56'W.	8.30	to	Angle Point 481
N.46°02'W.	39.05	to	Angle Point 482
N.46°09'W.	4.77	to	Sec. Line 34 & 35
N.46°09'W.	46.89	to	Angle Point 483
N.19°04'W.	16.12	to	Angle Point 484
N.35°44'W.	2.75	to	Sec. Line 27 & 34
N.35°44'W.	17.30	to	Angle Point 485
N.52°08'W.	37.06	to	Sec. Line 27 & 28
N.52°08'W.	7.44	to	Angle Point 486
N.45°52'W.	31.06	to	Angle Point 487
N.45°48'W.	25.07	to	Sec. Line 21 & 28
N.45°48'W.	20.75	to	Angle Point 488
N.55°47'W.	22.90	to	Sec. Line 20 & 21
N.55°47'W.	1.20	to	Angle Point 489
N.32°00'W.	17.42	to	Angle Point 490
N.45°47'W.	12.33	to	Angle Point 491
N.45°52'W.	41.72	to	Sec. Line 17 & 20
N.45°52'W.	36.46	to	Angle Point 492
N.45°50'W.	6.79	to	Sec. Line 17 & 18
N.45°50'W.	72.15	to	Sec. Line 7 & 18
N.45°50'W.	1.06	to	Angle Point 493
N.45°32'W.	31.77	to	Angle Point 494
N.45°56'W.	7.23	to	Sec. Line 7 & 12 T.25N., R.15 & 16E.

Reference should be made to Sheet 1 for details of the boundary survey.

A — *Area Within The HOPI INDIAN RESERVATION BOUNDARY, E.O. of DECEMBER 16, 1882*
C — *Area Within The MANAGEMENT DISTRICT NO.6 BOUNDARY, DECREE of SEPTEMBER 28, 1962*

UNITED STATES DEPARTMENT OF THE INTERIOR
BUREAU OF LAND MANAGEMENT
Washington, D. C. August 9, 1965

This plat is strictly conformable to the approved field notes, and the survey, having been correctly executed in accordance with the requirements of law and the regulations of this Bureau, is hereby accepted.

For the Director

R.E. Brown

Acting Chief, Division of Engineering

RLP

WES

FCHP00800

ORIGINAL

24

BOUNDARY, MANAGEMENT DISTRICT NO. 6, HOPI INDIAN RESERVATION, ARIZONA

112th MILE CORNER + 39.00 CH's. TO THE 120th MILE CORNER + 68.74 CH's.

OFFICIALLY FILED 8-25-1965

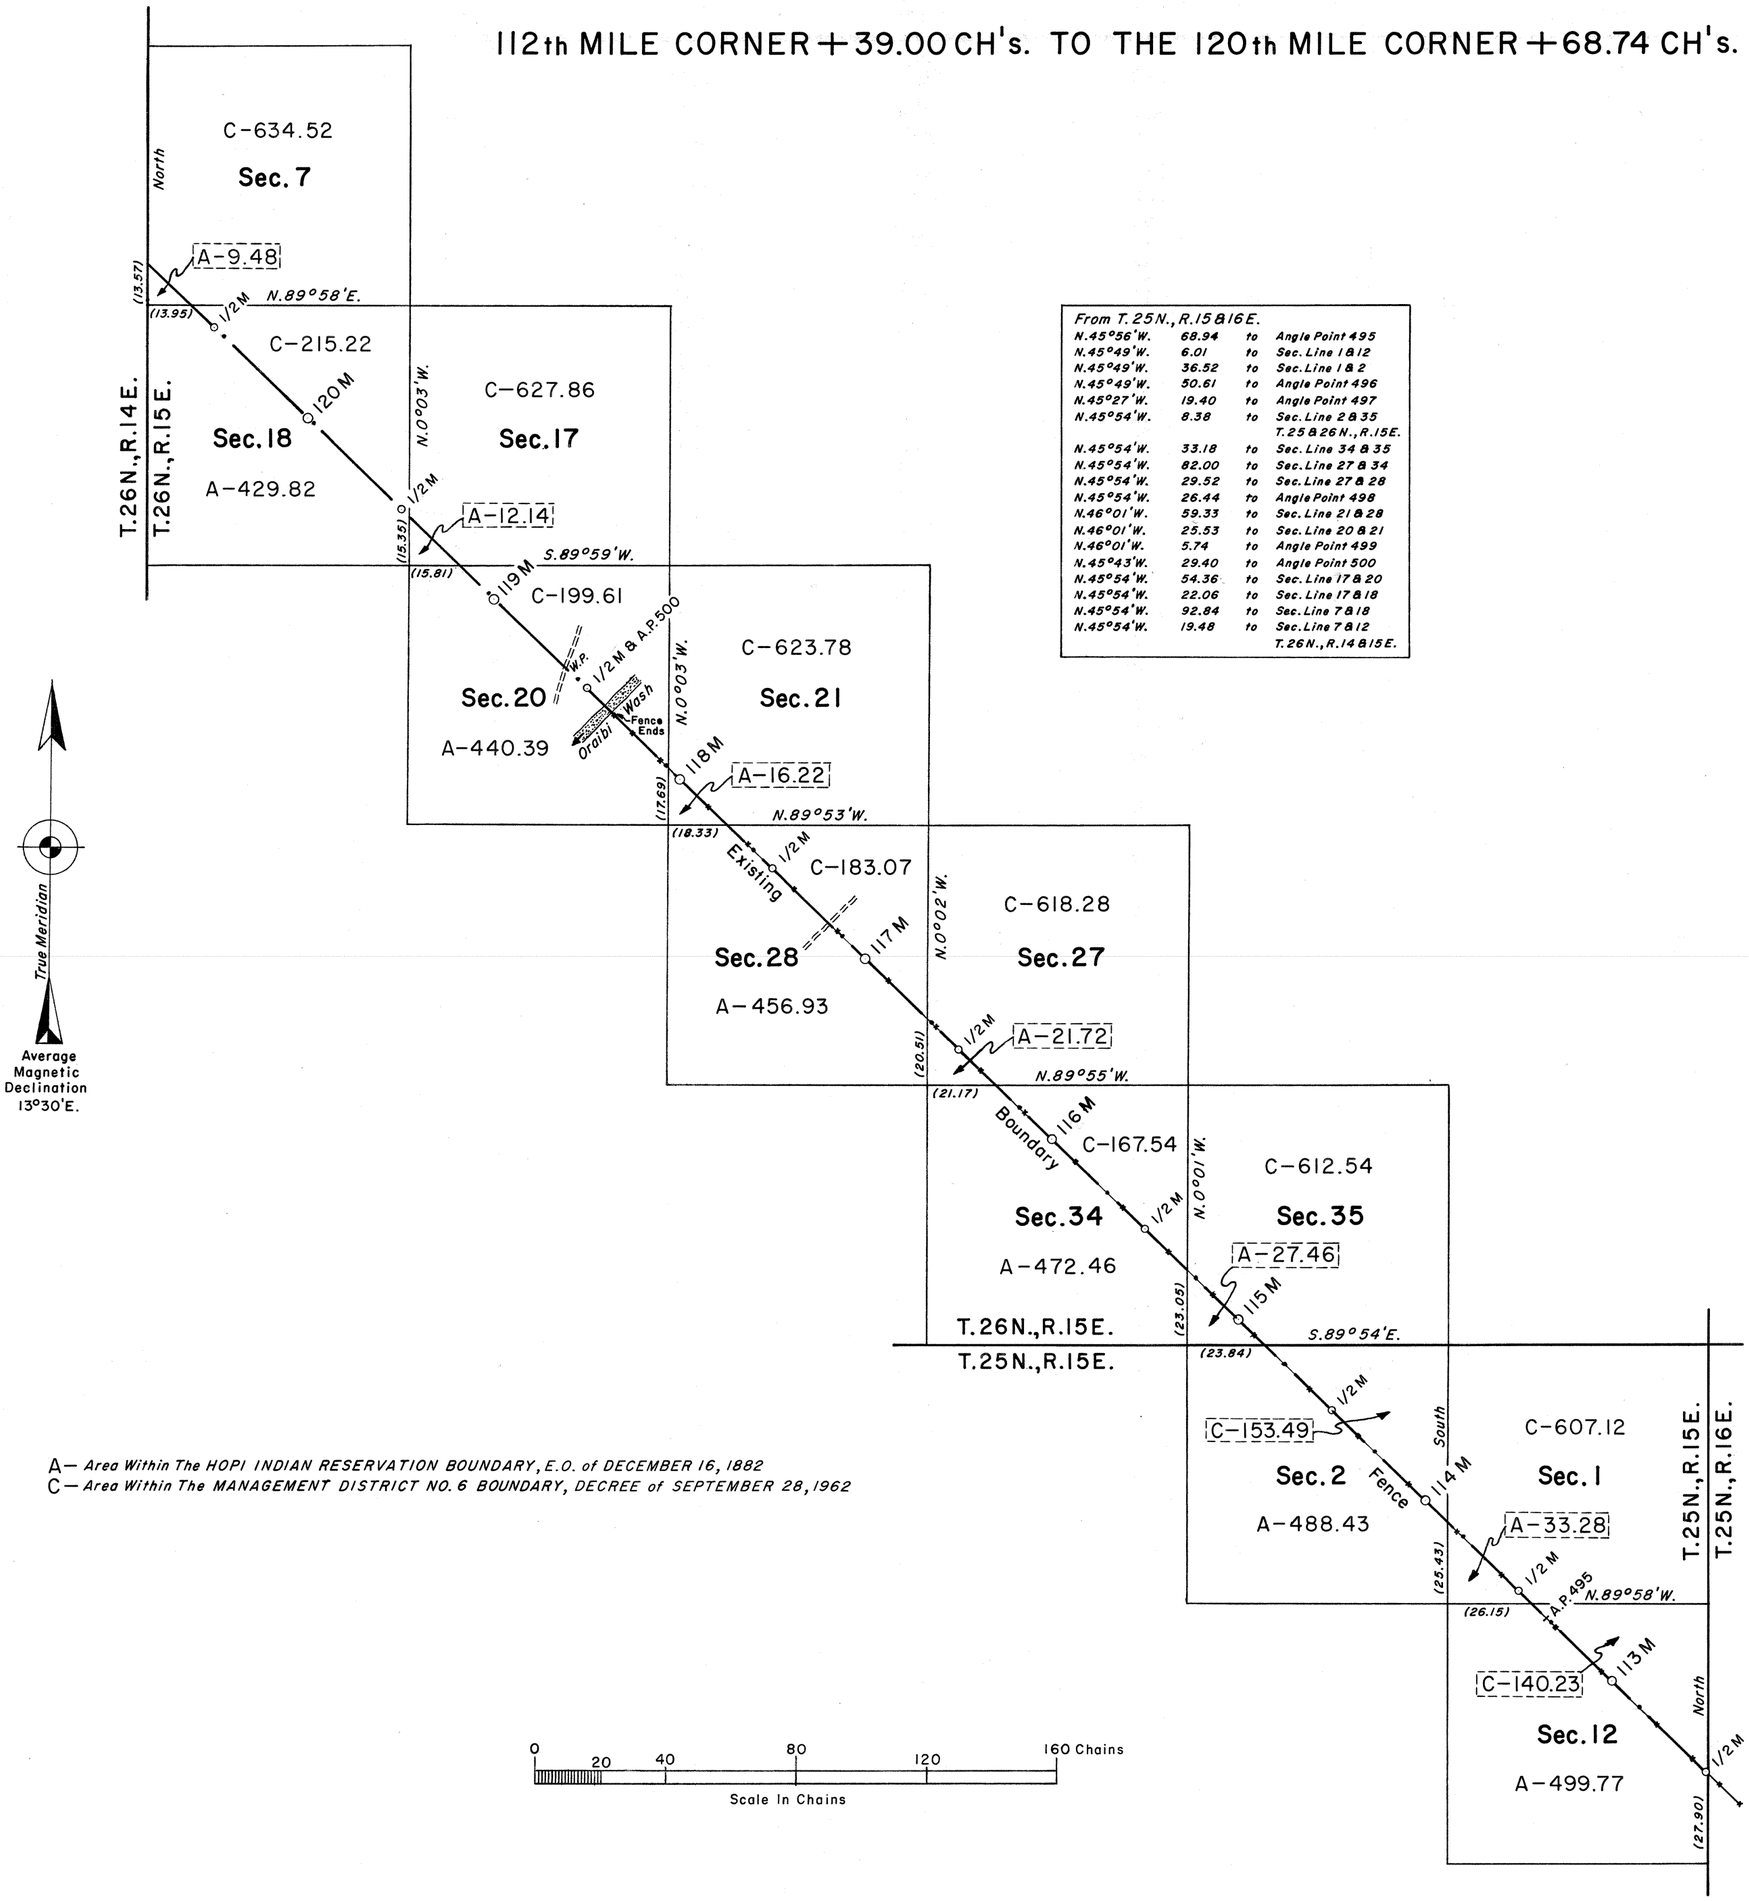

From T. 25 N., R. 15 & 16 E.			
N. 45°56' W.	68.94	to	Angle Point 495
N. 45°49' W.	6.01	to	Sec. Line 1 & 12
N. 45°49' W.	36.52	to	Sec. Line 1 & 2
N. 45°49' W.	50.61	to	Angle Point 496
N. 45°27' W.	19.40	to	Angle Point 497
N. 45°54' W.	8.38	to	Sec. Line 2 & 35
			T. 25 & 26 N., R. 15 E.
N. 45°54' W.	33.18	to	Sec. Line 34 & 35
N. 45°54' W.	82.00	to	Sec. Line 27 & 34
N. 45°54' W.	29.52	to	Sec. Line 27 & 28
N. 45°54' W.	26.44	to	Angle Point 498
N. 46°01' W.	59.33	to	Sec. Line 21 & 28
N. 46°01' W.	25.53	to	Sec. Line 20 & 21
N. 46°01' W.	5.74	to	Angle Point 499
N. 45°43' W.	29.40	to	Angle Point 500
N. 45°54' W.	54.36	to	Sec. Line 17 & 20
N. 45°54' W.	22.06	to	Sec. Line 17 & 18
N. 45°54' W.	92.84	to	Sec. Line 7 & 18
N. 45°54' W.	19.48	to	Sec. Line 7 & 12
			T. 26 N., R. 14 & 15 E.

Reference should be made to Sheet 1 for details of the boundary survey.

A— *Area Within The HOPI INDIAN RESERVATION BOUNDARY, E.O. of DECEMBER 16, 1882*
C— *Area Within The MANAGEMENT DISTRICT NO. 6 BOUNDARY, DECREE of SEPTEMBER 28, 1962*

UNITED STATES DEPARTMENT OF THE INTERIOR
BUREAU OF LAND MANAGEMENT
Washington, D. C. August 9, 1965

This plat is strictly conformable to the approved field notes, and the survey, having been correctly executed in accordance with the requirements of law and the regulations of this Bureau, is hereby accepted.

For the Director

R. E. Brown

Acting Chief, Division of Engineering

RLP

NES

FCHP00801

ORIGINAL

39

25

BOUNDARY, MANAGEMENT DISTRICT NO. 6, HOPI INDIAN RESERVATION, ARIZONA

120th MILE CORNER + 68.74 CH's. TO THE 129th MILE CORNER + 15.15 CH's.

OFFICIALLY FILED 8-25-1965

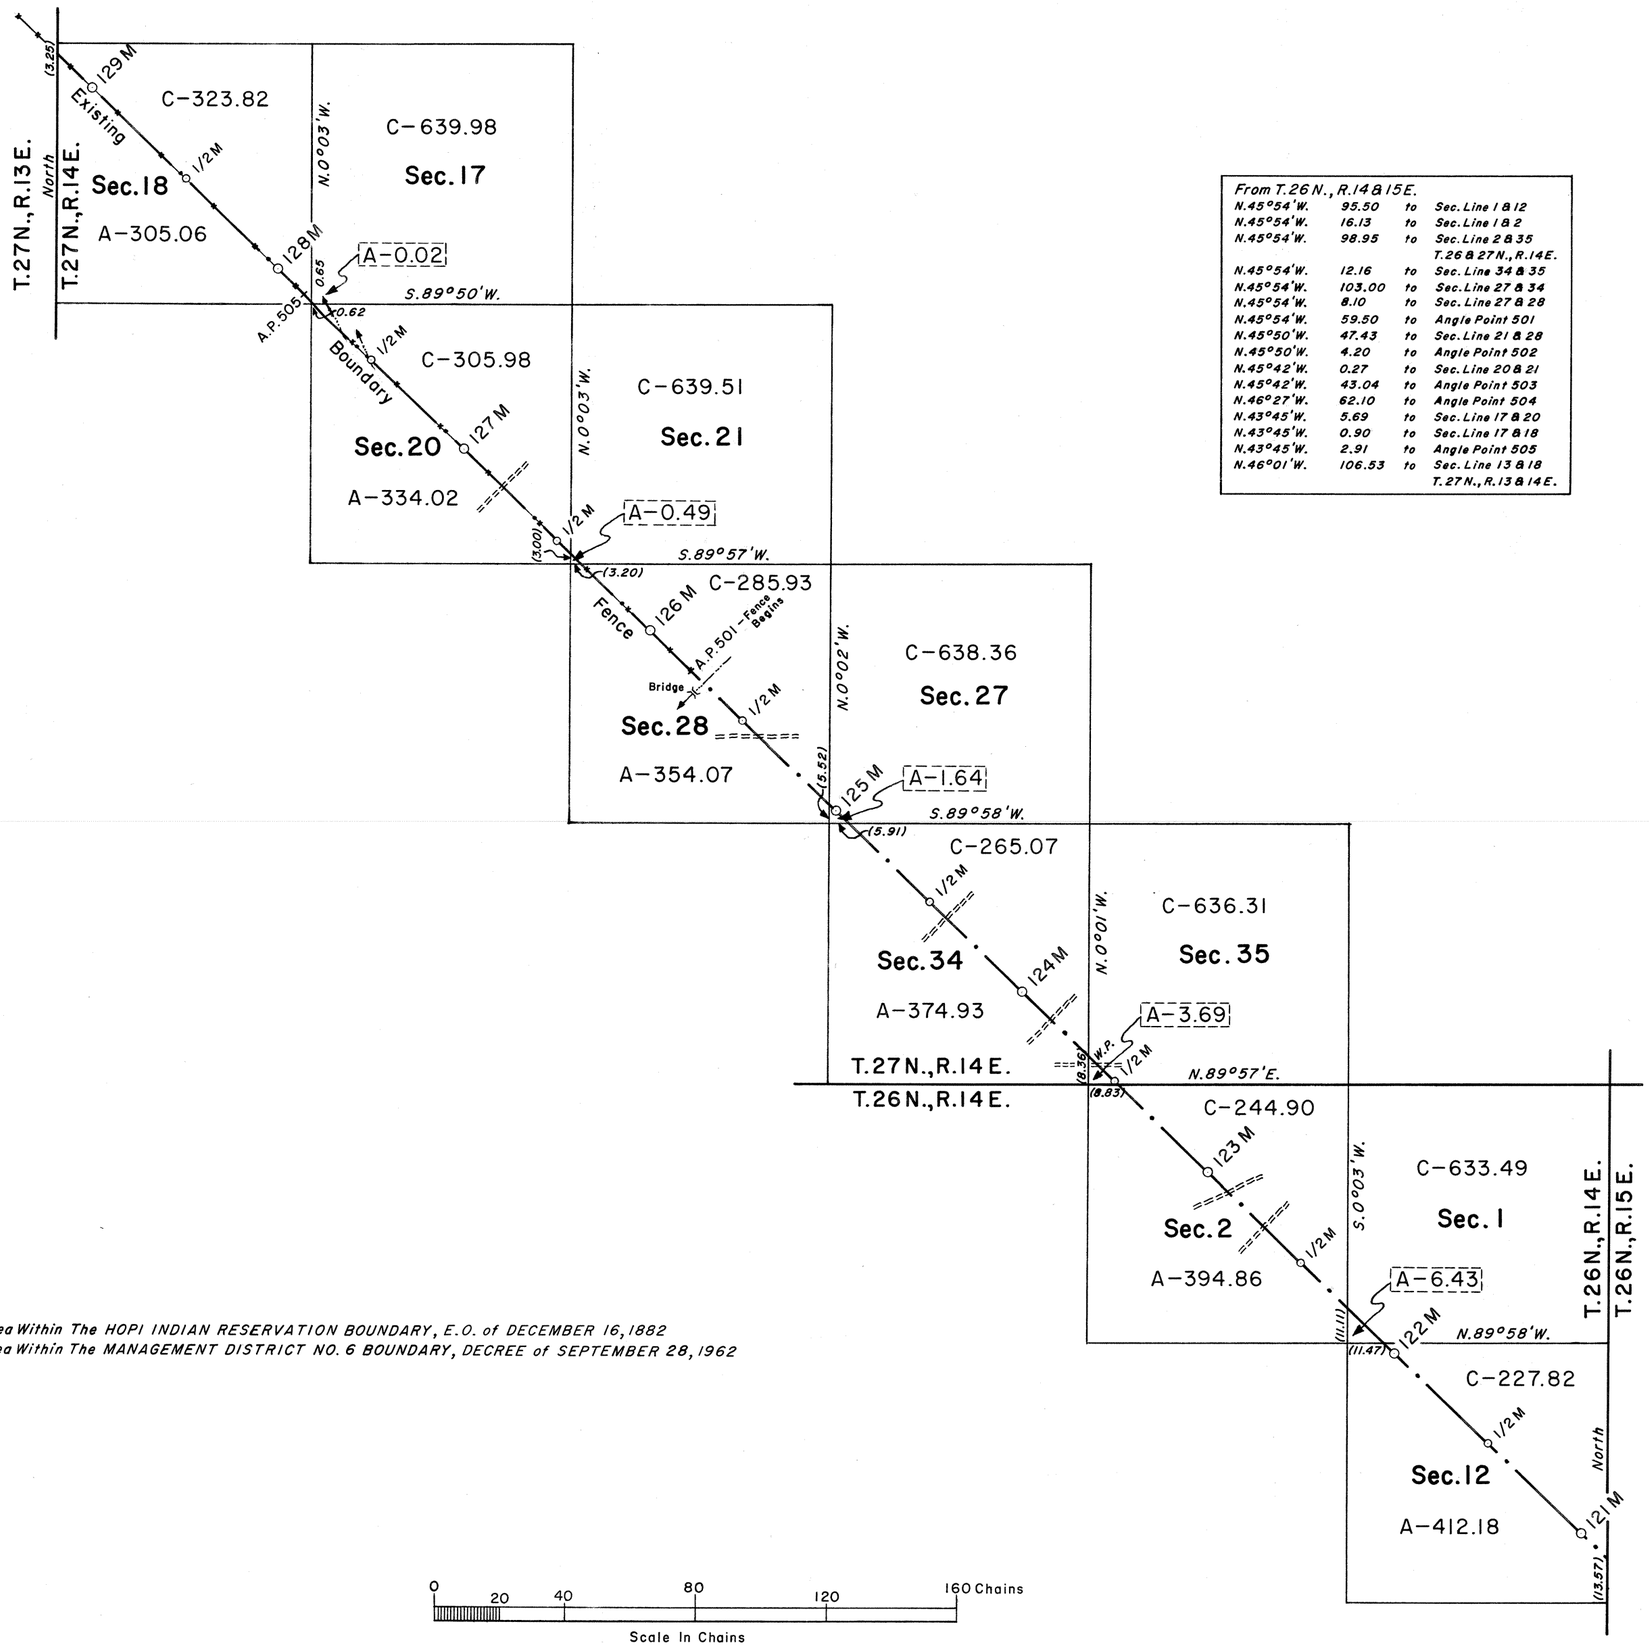

From T.26 N., R.14 & 15E.			
N.45°54'W.	95.50	to	Sec. Line 1 & 12
N.45°54'W.	16.13	to	Sec. Line 1 & 2
N.45°54'W.	98.95	to	Sec. Line 2 & 35 T.26 & 27N., R.14E.
N.45°54'W.	12.16	to	Sec. Line 34 & 35
N.45°54'W.	103.00	to	Sec. Line 27 & 34
N.45°54'W.	8.10	to	Sec. Line 27 & 28
N.45°54'W.	59.50	to	Angle Point 501
N.45°50'W.	47.43	to	Sec. Line 21 & 28
N.45°50'W.	4.20	to	Angle Point 502
N.45°42'W.	0.27	to	Sec. Line 20 & 21
N.45°42'W.	43.04	to	Angle Point 503
N.46°27'W.	62.10	to	Angle Point 504
N.43°45'W.	5.69	to	Sec. Line 17 & 20
N.43°45'W.	0.90	to	Sec. Line 17 & 18
N.43°45'W.	2.91	to	Angle Point 505
N.46°01'W.	106.53	to	Sec. Line 13 & 18 T.27N., R.13 & 14E.

Reference should be made to Sheet 1 for details of the boundary survey.

True Meridian

Average Magnetic Declination 13°30'E.

A — Area Within The HOPI INDIAN RESERVATION BOUNDARY, E.O. of DECEMBER 16, 1882
C — Area Within The MANAGEMENT DISTRICT NO. 6 BOUNDARY, DECREE of SEPTEMBER 28, 1962

0 20 40 80 120 160 Chains

Scale In Chains

UNITED STATES DEPARTMENT OF THE INTERIOR
BUREAU OF LAND MANAGEMENT
Washington, D. C. August 9, 1965

This plat is strictly conformable to the approved field notes, and the survey, having been correctly executed in accordance with the requirements of law and the regulations of this Bureau, is hereby accepted.

For the Director

R. E. Brown

Acting Chief, Division of Engineering

RLP

WES

FCHP00802

ORIGINAL

40

BOUNDARY, MANAGEMENT DISTRICT NO. 6, HOPI INDIAN RESERVATION, ARIZONA

26

129th MILE CORNER + 15.15 CH's. TO THE 136th MILE CORNER + 71.31 CH's.

OFFICIALLY FILED 8-25-1965

From T.27N., R.13&14E.			
N.46°01'W.	4.68	to	Sec. Line 12&13
N.46°01'W.	20.17	to	Angle Point 506
N.45°50'W.	17.20	to	Angle Point 507
N.46°03'W.	69.16	to	Sec. Line 11&12
N.46°03'W.	8.52	to	Sec. Line 2&11
N.46°03'W.	102.70.	to	Sec. Line 2&3
N.46°03'W.	1.82	to	Angle Point 508
N.51°02'W.	11.76	to	Angle Point 509
WEST	3.64	to	Angle Point 510
			Sec. Line 3&34
			T.27&28N., R.13E.
N.10°39'W.	5.50	to	Angle Point 511
N.42°42'E.	9.60	to	Angle Point 512
N.1°02'W.	7.60	to	Angle Point 513
N.84°33'E.	4.80	to	Angle Point 514
N.1°22'E.	6.00	to	Angle Point 515
N.74°46'E.	3.87	to	Sec. Line 34&35
N.74°46'E.	2.43	to	Angle Point 516
N.15°01'W.	7.50	to	Angle Point 517
N.6°11'E.	13.80	to	Angle Point 518
N.63°05'E.	4.10	to	Angle Point 519
N.6°24'W.	7.10	to	Angle Point 520
N.86°01'E.	5.30	to	Angle Point 521
N.25°43'E.	4.50	to	Angle Point 522
S.56°17'E.	3.50	to	Angle Point 523
N.71°25'E.	6.50	to	Angle Point 524
S.49°18'E.	4.00	to	Angle Point 525
N.29°18'E.	8.10	to	Angle Point 526
N.78°39'E.	1.30	to	Angle Point 527
S.19°26'E.	8.70	to	Angle Point 528
N.7°29'E.	7.00	to	Angle Point 529
S.86°47'E.	6.00	to	Angle Point 530
N.9°21'W.	6.00	to	Angle Point 531
N.72°02'E.	6.50	to	Angle Point 532
N.6°23'E.	5.50	to	Angle Point 533
N.35°50'E.	1.16	to	Sec. Line 26&35
N.35°50'E.	3.04	to	Angle Point 534
S.9°13'E.	2.49	to	Sec. Line 26&35
S.9°13'E.	6.11	to	Angle Point 535
N.59°31'E.	9.90	to	Angle Point 536
N.4°19'W.	1.02	to	Sec. Line 26&35
N.4°19'W.	8.88	to	Angle Point 537
S.56°31'E.	10.20	to	Angle Point 538
N.43°16'E.	8.60	to	Angle Point 539
N.20°20'W.	6.00	to	Angle Point 540
S.88°39'E.	9.50	to	Angle Point 541
N.47°07'W.	6.80	to	Angle Point 542
N.61°10'E.	6.30	to	Angle Point 543
S.84°38'E.	1.03	to	Sec. Line 25&26
S.84°38'E.	7.47	to	Angle Point 544
N.29°08'W.	9.10	to	Angle Point 545
S.73°28'E.	14.50	to	Angle Point 546
S.87°28'E.	3.20	to	Angle Point 547
S.34°46'E.	4.70	to	Angle Point 548
S.39°31'E.	3.40	to	Angle Point 549
N.33°07'E.	6.60	to	Angle Point 550
N.11°02'E.	5.60	to	Angle Point 551
S.48°37'E.	6.40	to	Angle Point 552
N.25°15'E.	5.60	to	Angle Point 553
S.77°18'E.	16.10	to	Angle Point 554
S.55°38'E.	11.10	to	Angle Point 555
N.9°49'E.	13.10	to	Angle Point 556
S.69°34'E.	6.80	to	Angle Point 557
S.0°10'W.	11.70	to	Angle Point 558
S.29°11'E.	2.30	to	Angle Point 559
N.39°45'E.	11.10	to	Angle Point 560
N.20°26'W.	7.00	to	Angle Point 561
N.62°10'E.	4.51	to	Sec. Line 25&30
			T.28N., R.13&14E.

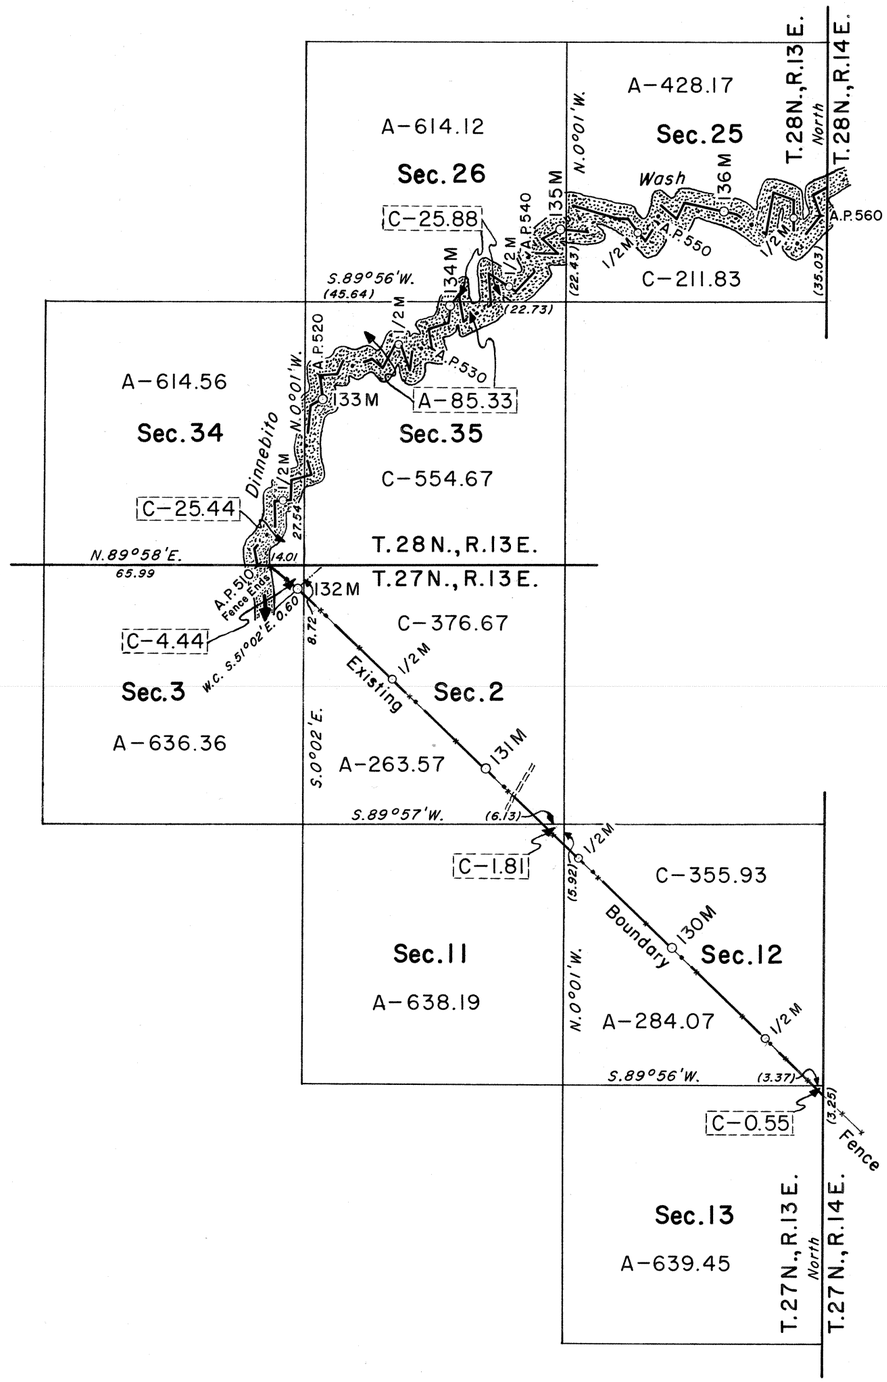

True Meridian

Average Magnetic Declination 13°30'E.

0 20 40 80 120 160 Chains

Scale In Chains

A— *Area Within The HOPI INDIAN RESERVATION BOUNDARY, E.O. of DECEMBER 16, 1882*
C— *Area Within The MANAGEMENT DISTRICT NO. 6 BOUNDARY, DECREE of SEPTEMBER 28, 1962*

Reference should be made to Sheet 1 for details of the boundary survey.

UNITED STATES DEPARTMENT OF THE INTERIOR
BUREAU OF LAND MANAGEMENT
Washington, D. C. August 9, 1965

This plat is strictly conformable to the approved field notes, and the survey, having been correctly executed in accordance with the requirements of law and the regulations of this Bureau, is hereby accepted.

For the Director

R.L. Brown

Acting Chief, Division of Engineering

RLP

INES

FCHP00803

ORIGINAL

41

27

BOUNDARY, MANAGEMENT DISTRICT NO. 6, HOPI INDIAN RESERVATION, ARIZONA

136th MILE CORNER + 71.31 CH's. TO THE INITIAL POINT

OFFICIALLY FILED 8-25-1965

From T.28N., R.13&14E.			
N.62°10'E.	16.59	to	Angle Point 562
N.1°42'E.	5.80	to	Angle Point 563
N.39°15'E.	5.80	to	Angle Point 564
N.40°37'W.	10.90	to	Angle Point 565
N.64°47'E.	8.90	to	Angle Point 566
N.61°30'W.	0.70	to	Angle Point 567
N.31°39'W.	3.40	to	Angle Point 568
N.10°24'W.	7.00	to	Angle Point 569
N.31°59'E.	5.61	to	Sec. Line 19 & 30
N.31°59'E.	8.19	to	Angle Point 570
N.2°16'W.	4.30	to	Angle Point 571
N.85°32'E.	7.40	to	Angle Point 572
N.18°09'W.	6.50	to	Angle Point 573
N.72°32'E.	9.20	to	Angle Point 574
N.50°40'E.	11.00	to	Angle Point 575
N.35°43'E.	9.60	to	Angle Point 576
N.20°22'E.	7.80	to	Angle Point 577
N.71°16'E.	4.00	to	Angle Point 578
N.55°13'W.	6.90	to	Angle Point 579
N.7°45'E.	10.70	to	Angle Point 580
S.54°02'E.	9.60	to	Angle Point 581
N.65°03'E.	3.20	to	Angle Point 582
N.32°30'W.	9.10	to	Angle Point 583
N.71°57'E.	6.40	to	Angle Point 584
N.11°04'E.	16.27	to	Sec. Line 18 & 19
N.11°04'E.	9.83	to	Angle Point 585
N.45°35'W.	10.10	to	Angle Point 586
N.82°26'E.	7.60	to	Angle Point 587
N.9°50'W.	12.70	to	Angle Point 588
S.75°34'E.	10.33	to	Sec. Line 17 & 18
S.75°34'E.	1.37	to	Angle Point 589
N.21°46'W.	3.59	to	Sec. Line 17 & 18
N.21°46'W.	4.31	to	Angle Point 590
N.13°19'E.	6.90	to	Sec. Line 17 & 18
N.13°19'E.	4.30	to	Angle Point 591
N.85°42'E.	7.30	to	Angle Point 592
N.34°03'W.	8.00	to	Angle Point 593
N.21°35'E.	17.00	to	Angle Point 594
N.89°19'E.	8.70	to	Angle Point 595
N.4°31'E.	11.60	to	Sec. Line 8 & 17
N.4°31'E.	0.30	to	Angle Point 596
N.26°12'E.	6.40	to	Angle Point 597
S.84°14'E.	6.50	to	Angle Point 598
N.9°23'E.	8.00	to	Angle Point 599
N.64°18'E.	10.70	to	Angle Point 600
N.21°35'W.	13.70	to	Angle Point 601
S.62°35'E.	6.60	to	Angle Point 602
N.23°03'E.	5.50	to	Angle Point 603
S.68°04'E.	7.40	to	Angle Point 604
N.37°52'E.	11.00	to	Angle Point 605
N.61°51'E.	9.90	to	Angle Point 606
N.23°47'E.	5.20	to	Angle Point 607
S.52°52'E.	5.00	to	Angle Point 608
N.3°38'E.	7.00	to	Angle Point 609
N.89°31'E.	4.80	to	Angle Point 610
N.36°17'E.	5.32	to	Sec. Line 8 & 9
N.36°17'E.	3.38	to	Angle Point 611
N.77°44'E.	6.80	to	Angle Point 612
N.35°25'E.	8.30	to	Angle Point 613
N.45°29'E.	6.30	to	Angle Point 614
N.75°26'E.	5.00	to	Angle Point 615
N.51°54'E.	9.10	to	Angle Point 616
N.81°54'E.	10.20	to	Angle Point 617
S.34°49'E.	7.10	to	Angle Point 618
N.30°35'E.	7.16	to	Sec. Line 4 & 9
N.30°35'E.	0.44	to	Angle Point 619
S.84°11'E.	3.26	to	Sec. Line 4 & 9
S.84°11'E.	4.14	to	Angle Point 620
N.19°23'W.	0.50	to	Sec. Line 4 & 9
N.19°23'W.	8.10	to	Angle Point 621
S.63°55'E.	7.10	to	Angle Point 622
N.54°47'E.	5.20	to	Angle Point 623
N.80°59'W.	3.30	to	Angle Point 624
N.11°51'E.	17.10	to	Angle Point 625
S.52°12'E.	10.30	to	Angle Point 626
N.1°39'W.	6.20	to	Angle Point 627
S.44°40'E.	9.10	to	Angle Point 628
N.0°46'W.	16.50	to	Angle Point 629
N.10°05'W.	4.20	to	Angle Point 630
S.74°32'W.	8.20	to	Angle Point 631
N.5°46'E.	15.50	to	Angle Point 632
N.87°04'E.	4.50	to	Angle Point 633
N.2°14'W.	16.70	to	Angle Point 634
S.45°37'E.	6.30	to	Angle Point 635
N.52°01'E.	1.03	to	Angle Point 636
			Sec. Line 3 & 4
N.0°02'W.	12.76	to	C.C. Secs. 3 & 4 T.28 & 29N., R.14E.
			INITIAL POINT

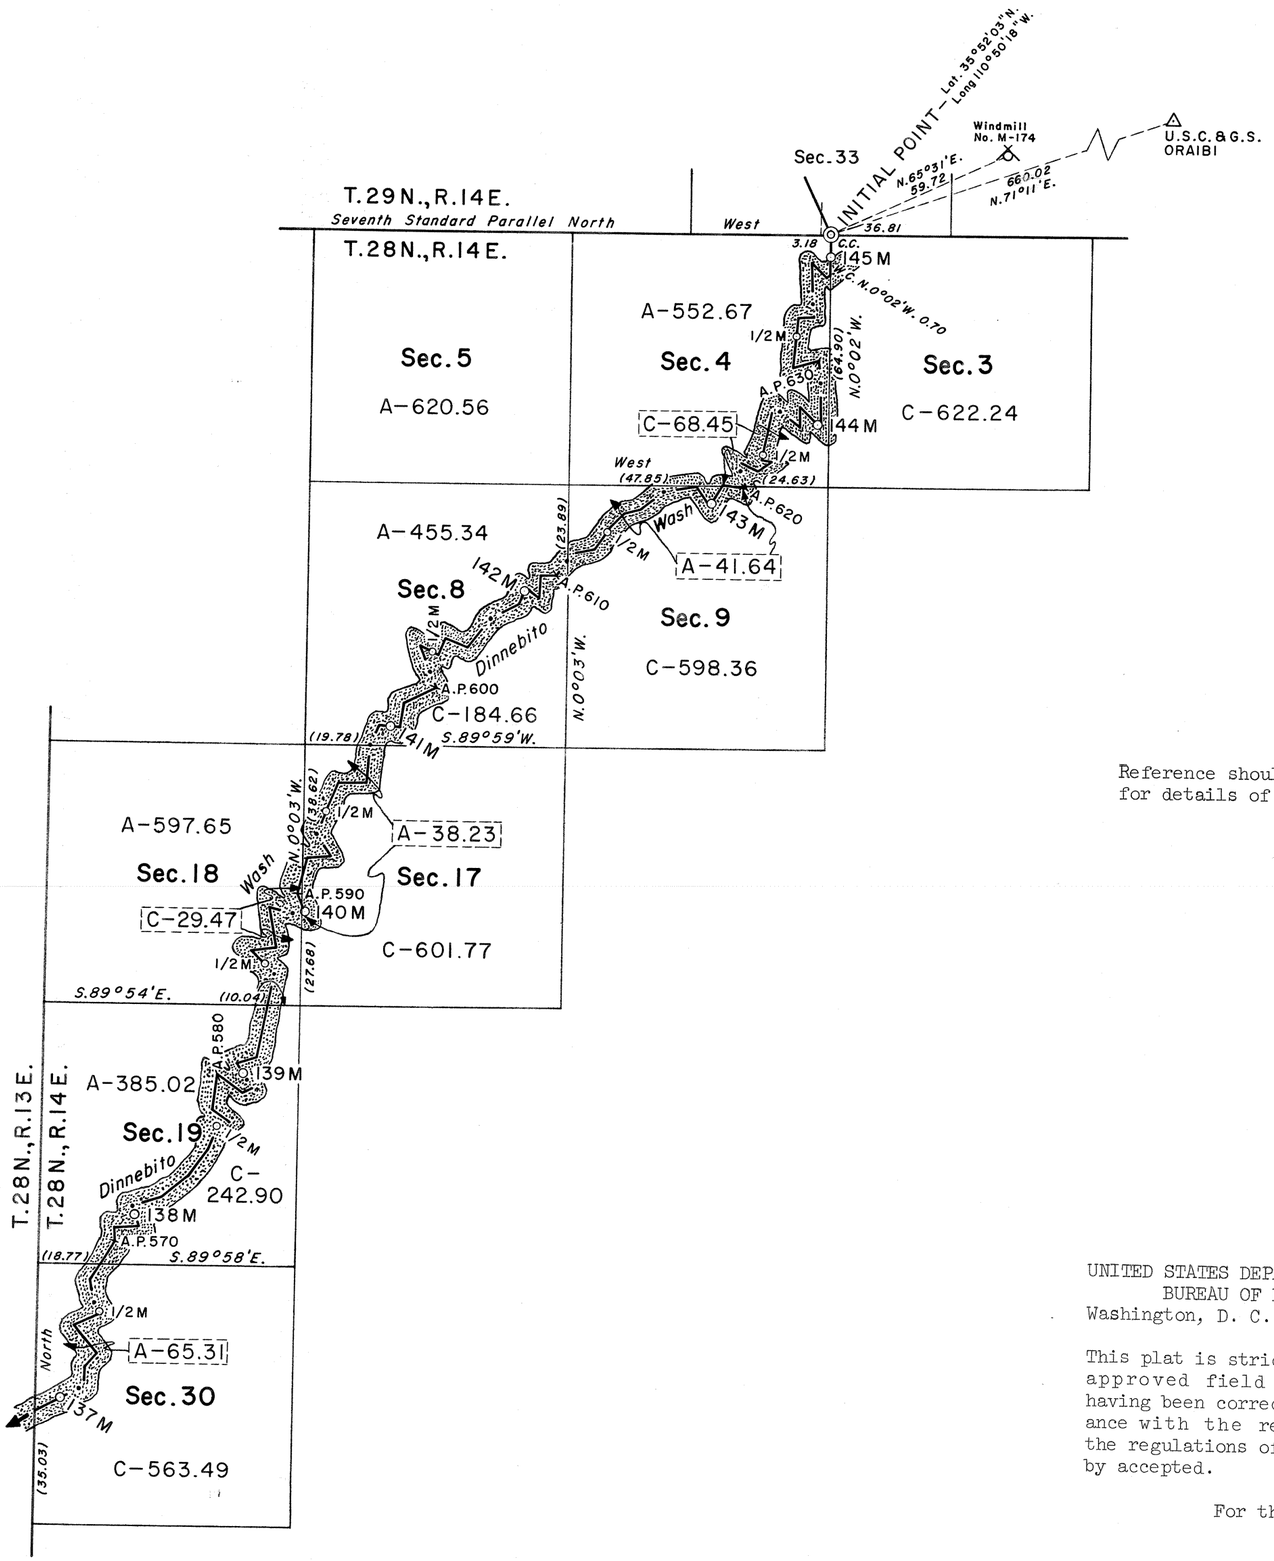

A — *Area Within The HOPI INDIAN RESERVATION BOUNDARY, E.O. of DECEMBER 16, 1882*
C — *Area Within The MANAGEMENT DISTRICT NO. 6 BOUNDARY, DECREE of SEPTEMBER 28, 1962*

Reference should be made to Sheet 1 for details of the boundary survey.

UNITED STATES DEPARTMENT OF THE INTERIOR
BUREAU OF LAND MANAGEMENT
Washington, D. C. August 9, 1965

This plat is strictly conformable to the approved field notes, and the survey, having been correctly executed in accordance with the requirements of law and the regulations of this Bureau, is hereby accepted.

For the Director

R.E. Brown

Acting Chief, Division of Engineering

RLP

NES

FCHP00804

ORIGINAL 15

INDEX SHEET

SURVEY OF

HOPI INDIAN RESERVATION EXECUTIVE ORDER, DECEMBER 16, 1882

GROUP NO. 405, ARIZONA

2,472,095 ACRES

AND

MANAGEMENT DISTRICT NO. 6 HOPI INDIAN RESERVATION DECREE, SEPTEMBER 28, 1962

GROUP NO. 401, ARIZONA

650,013 ACRES

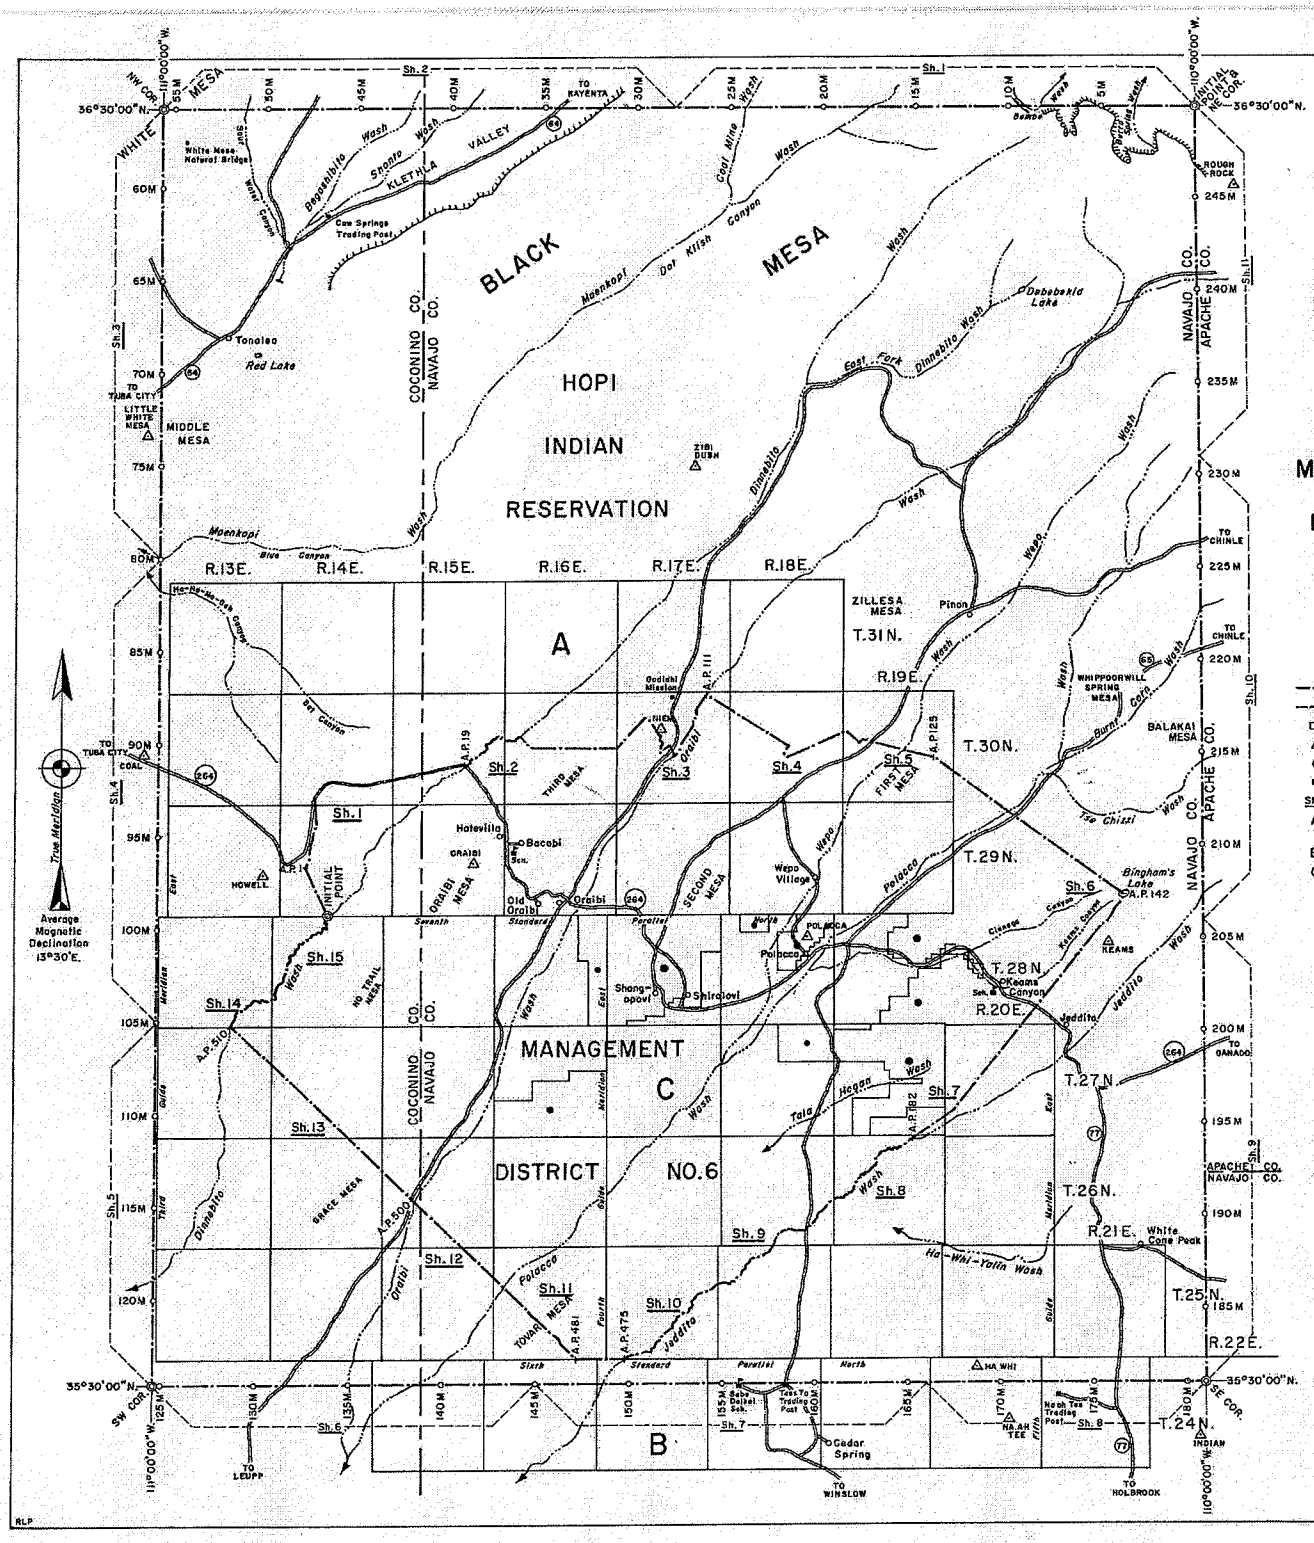

LEGEND

RESERVATION BDY.	STATE HWY.
COUNTY LINE	ROADS
PARTIAL UNSUR. TWP.	WASH
TRIANGULATION STA.	SCHOOL
TOWN or VILLAGE	5M MILE CORNER
TRADING POST	A.P.142 ANGLE POINT
Sh.7 INDEX SHEET NO.	

A— Area Within The HOPI INDIAN RESERVATION BOUNDARY, E.O. OF DECEMBER 16, 1882, Exclusive Of Management District No.6

B— Area Outside The HOPI INDIAN RESERVATION BOUNDARY

C— Area Within The MANAGEMENT DISTRICT NO.6 BOUNDARY, DECREE OF SEPTEMBER 28, 1962

UNITED STATES DEPARTMENT OF THE INTERIOR
BUREAU OF LAND MANAGEMENT
Washington, D. C. August 9, 1965

This sheet has been prepared for purposes of depicting the general planimetric details of the Hopi Indian Reservation areas and as a ready index to portions of each survey as shown upon the respective plat sheets.

For the Director

R. A. Brown

Acting Chief, Division of Engineering

OFFICIALLY FILED 8-25-1965

FCHP00805