ORIGINAL

1708-A

TOWNSHIP 6 SOUTH, RANGE 19 EAST, OF THE GILA AND SALT RIVER MERIDIAN, ARIZONA

DEPENDENT RESURVEY OF SECTION 19

OFFICIALLY FILED JUL 19 1973

OFFICIALLY FILED JUL 19 1973

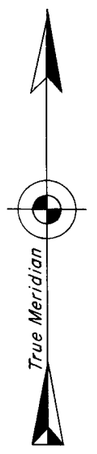

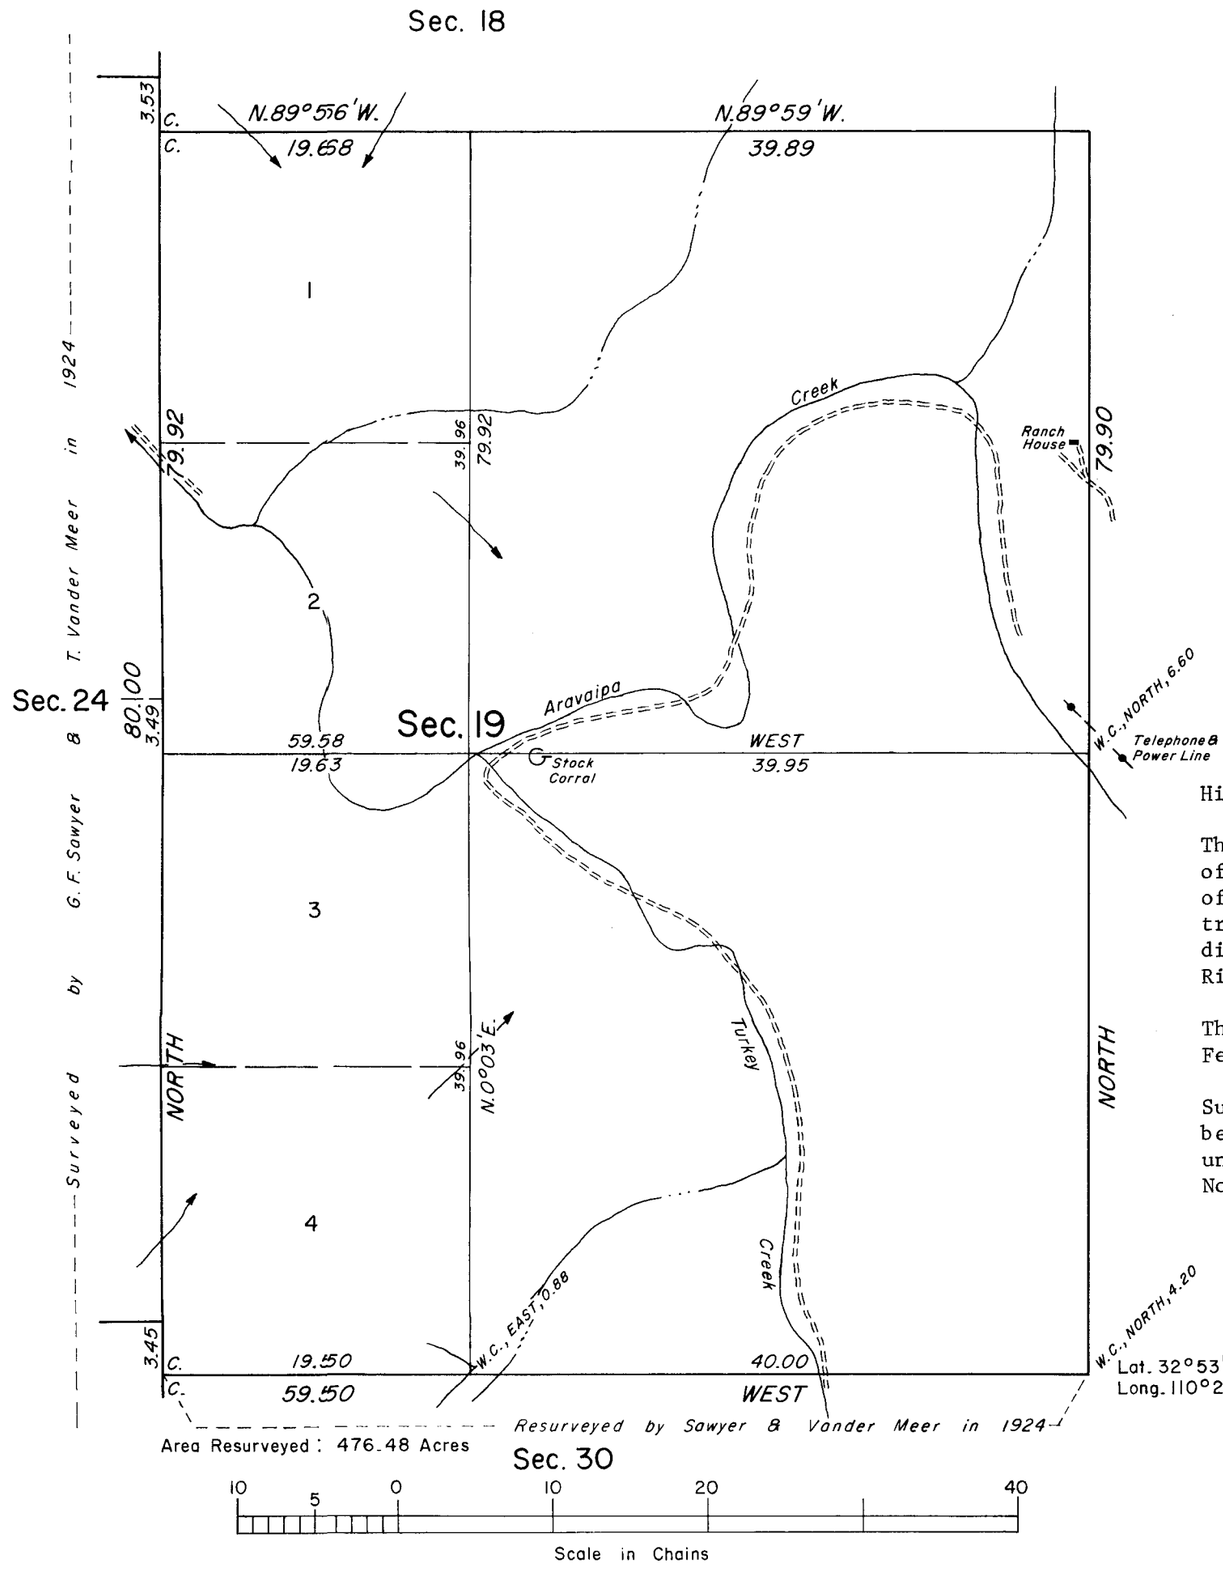

History of earlier surveys is contained in the field notes.

This plat represents a retracement of the north boundary of section 19, a dependent resurvey of the east boundary of section 19, designed to restore the corners in their true original locations, and the survey of partial subdivision of section 19, T. 6 S., R. 19 E., Gila and Salt River Meridian, Arizona.

The lottings and areas are as shown on the plat approved February 28, 1878 and the plat accepted June 24, 1926.

Survey executed by Gary T. Oviatt, Cadastral Surveyor, beginning March 17, 1970 and completed March 25, 1970 under Special Instructions dated March 13, 1970 for Group No. 525, Arizona.

UNITED STATES DEPARTMENT OF THE INTERIOR
BUREAU OF LAND MANAGEMENT
Washington, D.C. May 29, 1973

This plat is strictly conformable to the approved field notes, and the survey, having been correctly executed in accordance with the requirements of law and the regulations of this Bureau, is hereby accepted.

For the Director

Clark F. Gumm

Chief, Division of Cadastral Survey

SRP06528

Ja(wo)
RLP