Field Notes in Book 5730

Officially Filed
DATE April 28, 2005

ORIGINAL

1704-G

# TOWNSHIP 6 SOUTH, RANGE 17 EAST, OF THE GILA AND SALT RIVER MERIDIAN, ARIZONA

## DEPENDENT RESURVEY AND METES-AND-BOUNDS SURVEY OF THE ARAVAIPA CANYON WILDERNESS BOUNDARY

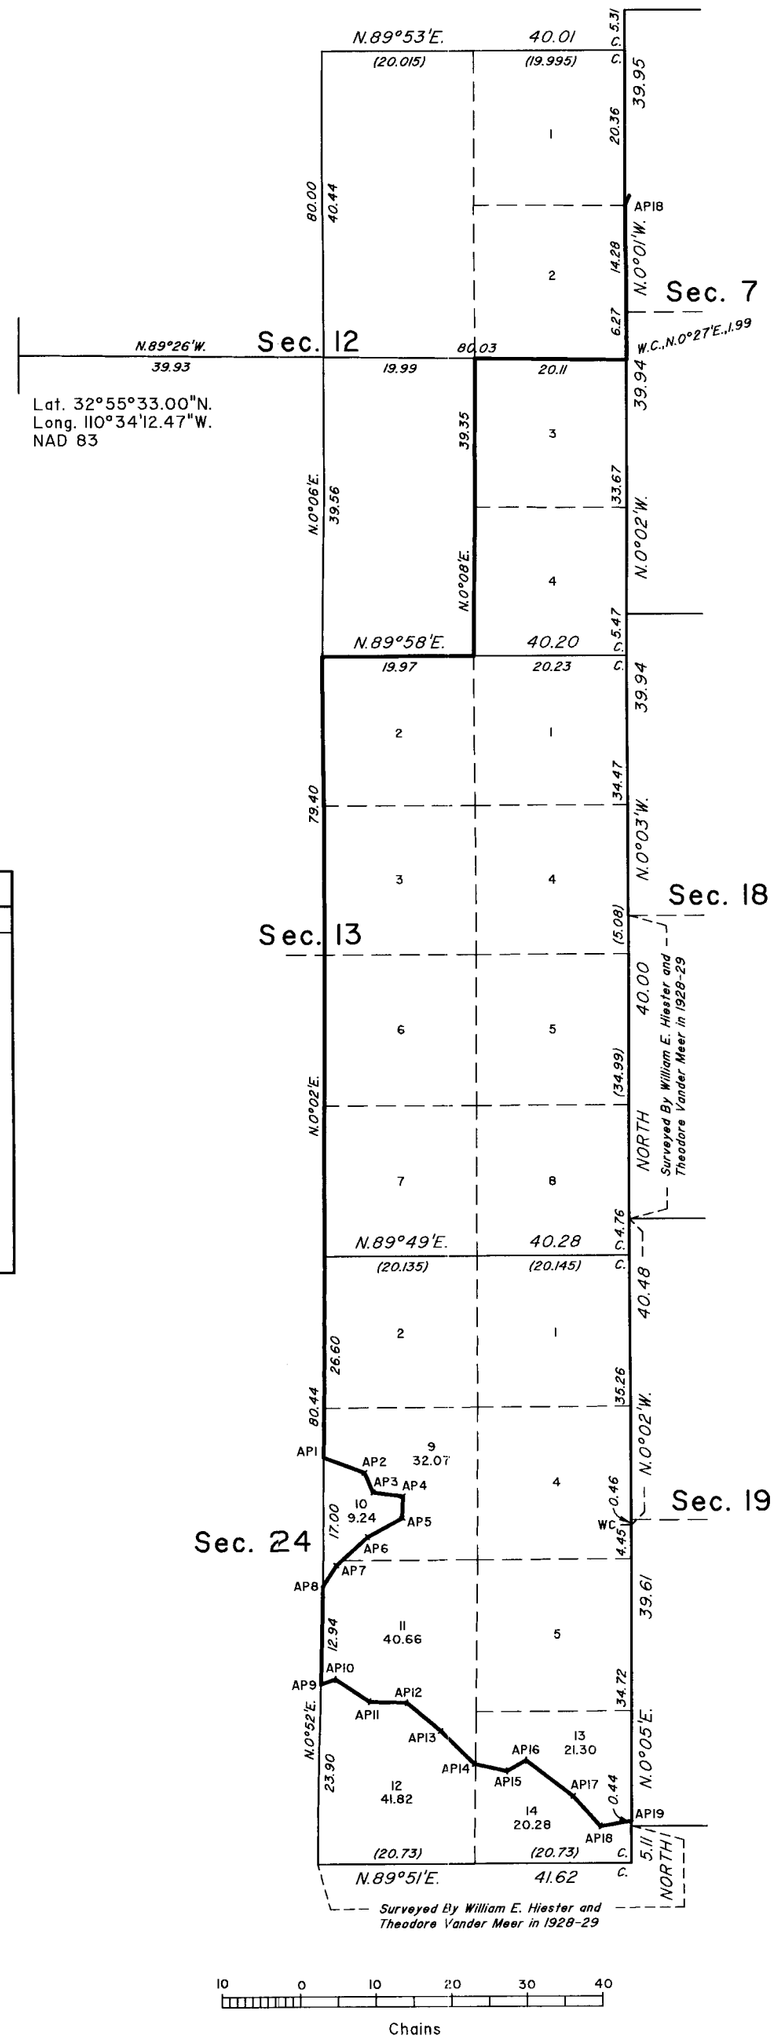


| LINE | BEARING | DISTANCE |
|---|---|---|
| METES-AND-BOUNDS IN SECTION 24 | | |
| AP1-2 | S.69°29'E. | 5.73 |
| AP2-3 | S.23°08'E. | 2.84 |
| AP3-4 | S.83°00'E. | 3.94 |
| AP4-5 | S. 1°17'W. | 2.94 |
| AP5-6 | S.62°12'W. | 5.26 |
| AP6-7 | S.47°55'W. | 5.57 |
| AP7-8 | S.32°59'W. | 3.31 |
| AP9-10 | N.71°14'E. | 1.96 |
| AP10-11 | S.56°56'E. | 5.45 |
| AP11-12 | S.88°36'E. | 4.90 |
| AP12-13 | S.50°18'E. | 5.89 |
| AP13-14 | S.45°52'E. | 6.24 |
| AP14-15 | S.77°17'E. | 4.45 |
| AP15-16 | N.60°03'E. | 2.87 |
| AP16-17 | S.52°27'E. | 7.87 |
| AP17-18 | S.41°48'E. | 5.40 |
| AP18-19 | N.80°08'E. | 4.17 |

ARAVAIPA CANYON
WILDERNESS AREA

The history of surveys is contained in the field notes.

This plat represents the dependent resurvey of a portion of the east boundary and a portion of the subdivisional lines designed to restore the corners in their true original locations according to the best available evidence; the subdivision of sections 12, 13 and 24 and the metes-and-bounds survey of the Aravaipa Canyon Wilderness Area Boundary in, Township 6 South, Range 17 East, Gila and Salt River Meridian, Arizona.

Except as indicated hereon, the lottings and areas are as shown on the plat approved December 7, 1929, accepted February 3, 1930.

This survey was executed by Geoffrey A. Graham, Cadastral Surveyor, beginning March 4, 2003, and completed March 22, 2003, pursuant to Special Instructions dated January 17, 2001, for Group No. 860, Arizona.

UNITED STATES DEPARTMENT OF THE INTERIOR
BUREAU OF LAND MANAGEMENT

Phoenix, Arizona April 20, 2005

This plat is strictly conformable to the approved field notes, and the survey, having been correctly executed in accordance with the requirements of law and the regulations of this Bureau, is hereby accepted.

For the Director

Stephen K. Hansen

Acting Chief Cadastral Surveyor of Arizona

WJH

SRP10132